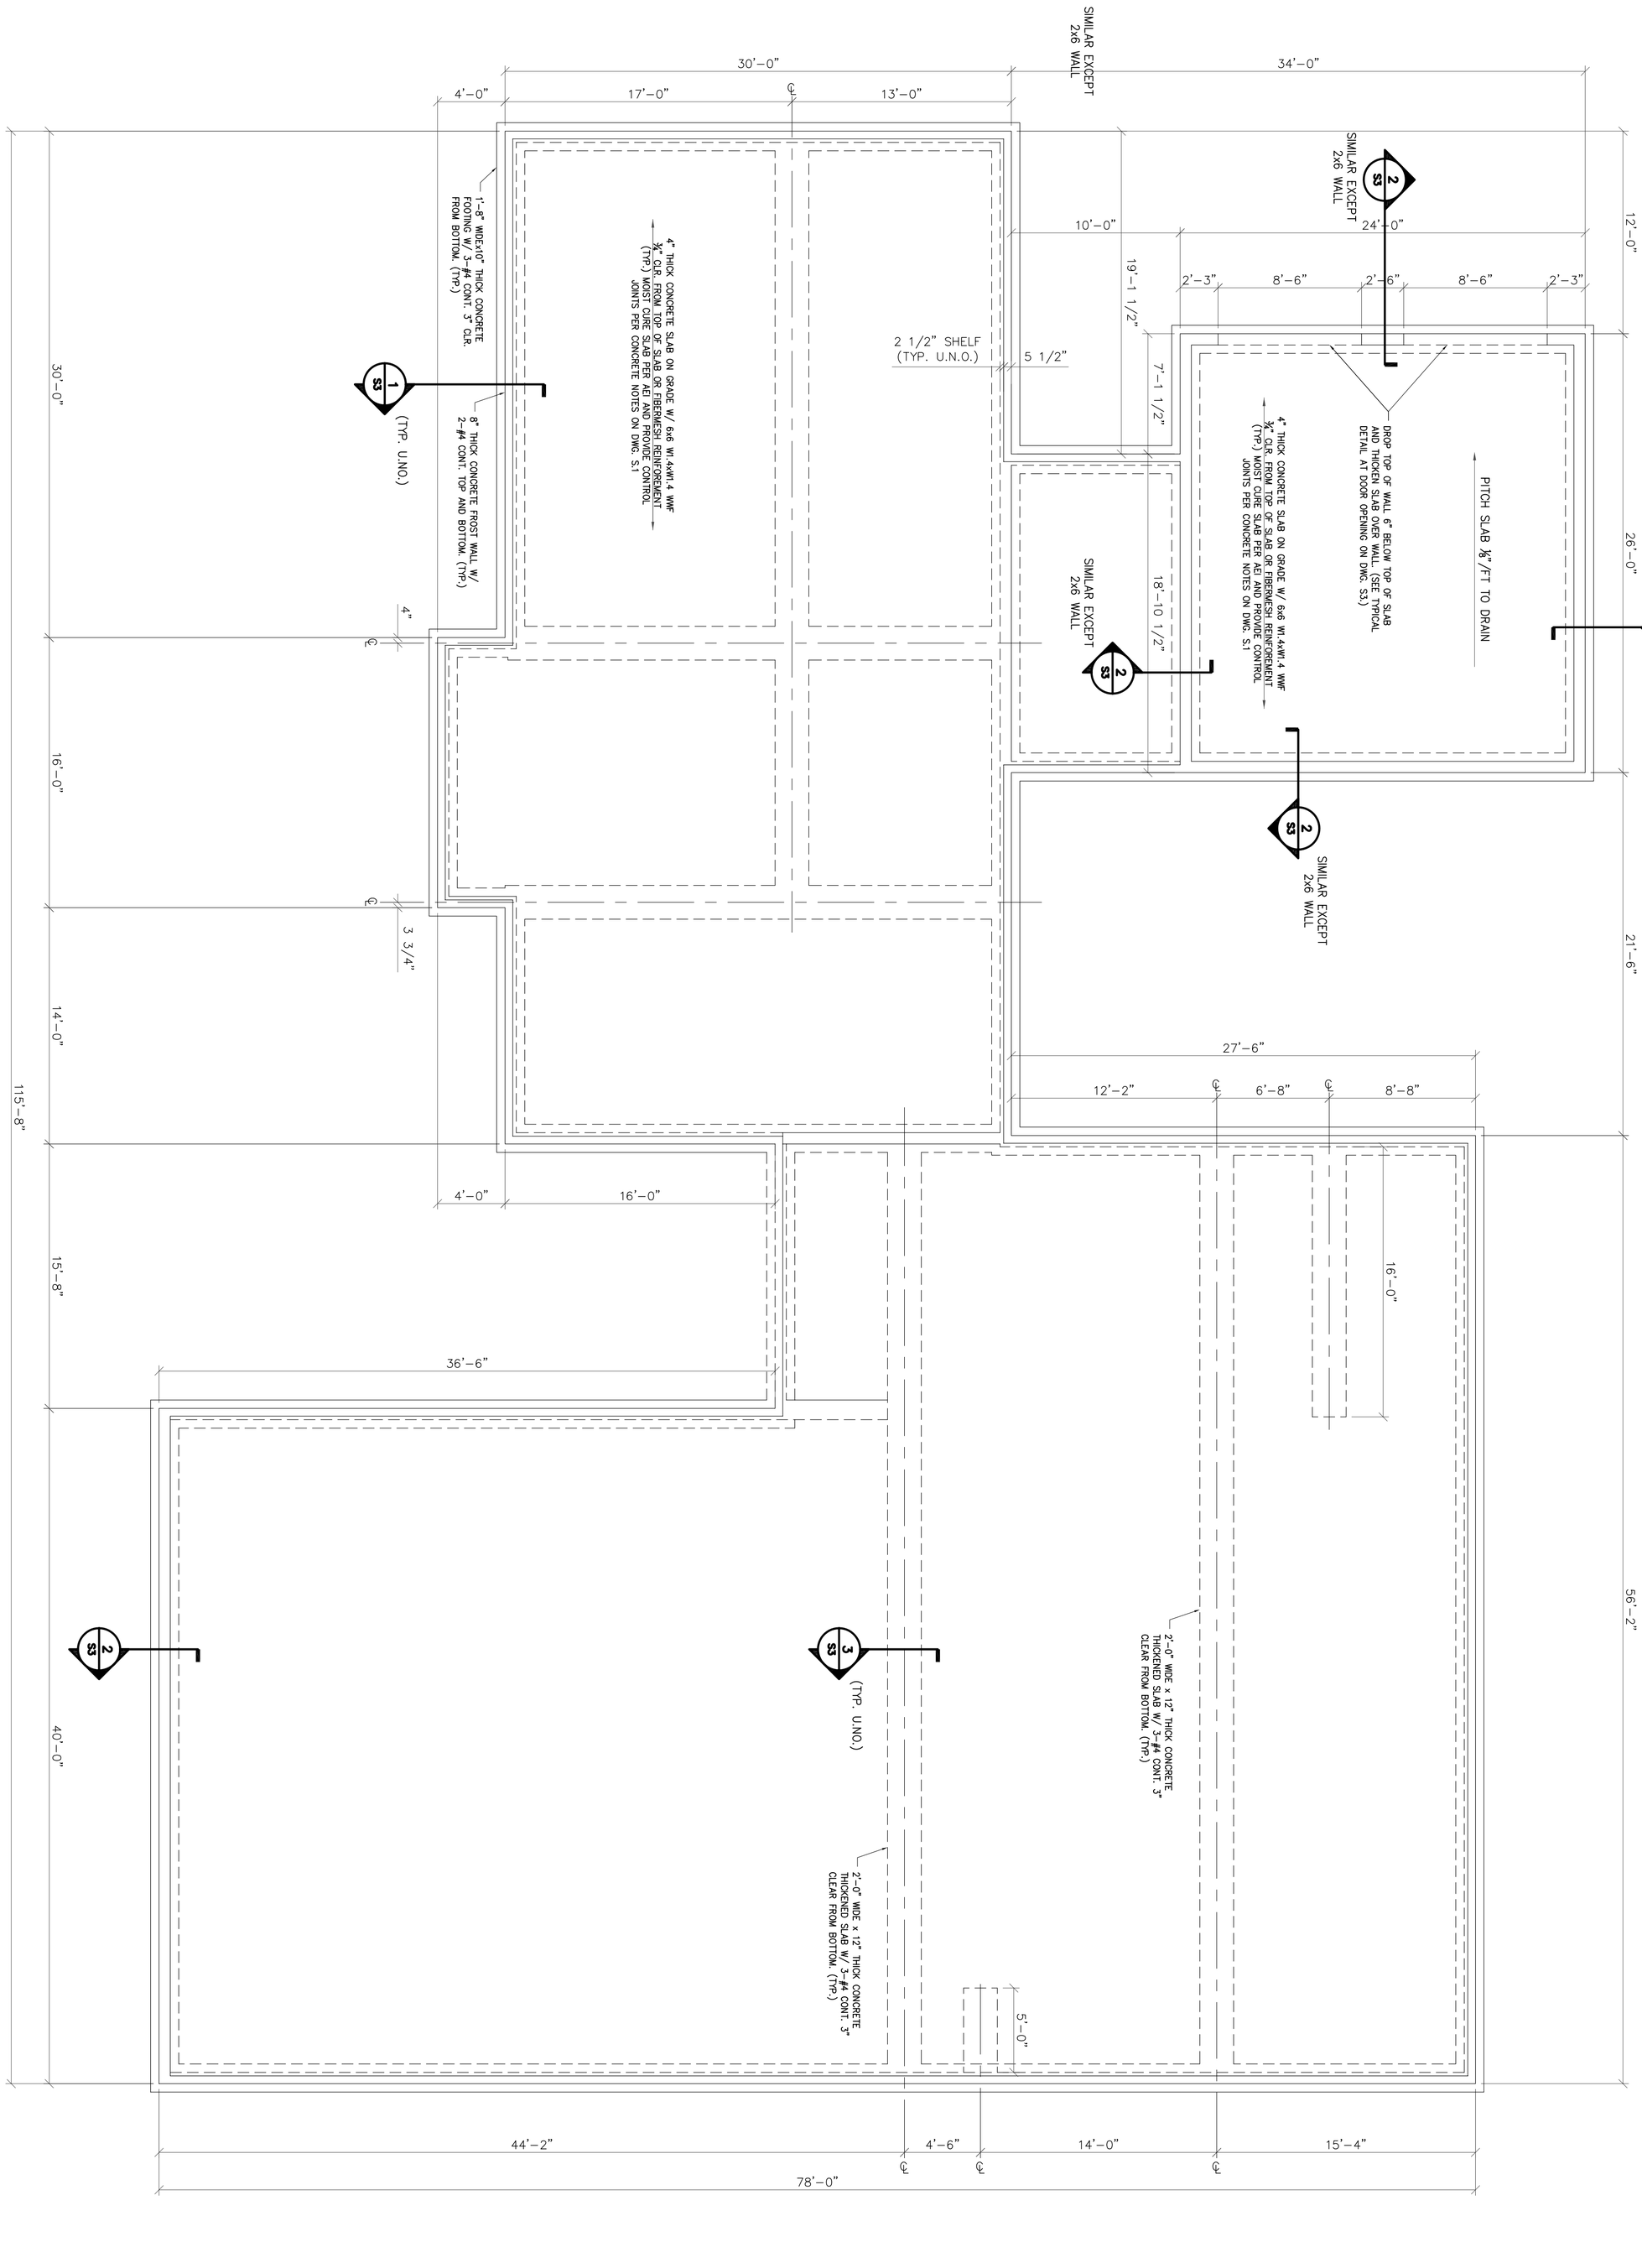

SLAB PLAN
3/16" = 1'-0"

THESE DRAWINGS HAVE BEEN DEVELOPED BY L&L STRUCTURAL ENGINEERING SERVICES, INC. FOR THE TITLED SET ONLY. THE DRAWINGS ARE THE SOLE PROPERTY OF L&L ENGINEERING SERVICES, INC. AND THEY SHALL NOT BE USED, COPIED OR ALTERED WITHOUT THE WRITTEN CONSENT OF L&L STRUCTURAL ENGINEERING SERVICES, INC.

S2

CHABAD HOUSE
POMEROY STREET
PORTLAND, MAINE

SLAB PLAN

designed by: JHL
drawn by: KSP
checked by: MFL
scale: AS NOTED
date: 06/28/08
plot date: 06/28/08
project #: 27046

rev.	date	description	appr'd
A	06/28/07	PERMIT SET ONLY FOR REVIEW BY AUTHORITIES HAVING JURISDICTION	JHL
0	06/30/07	GENRAL REVISIONS AND FOR CONSTRUCTION	JHL

STATE OF MAINE · JOSEPH H. LEASURE 6242 · REGISTERED PROFESSIONAL ENGINEER

L & L STRUCTURAL
ENGINEERING SERVICES, INC.
SIX Q STREET
SOUTH PORTLAND, MAINE 04106

PHONE: (207) 767-4830
FAX: (207) 799-5432