


SECTION 1 — 1 1/2" = 1'-0" — S6

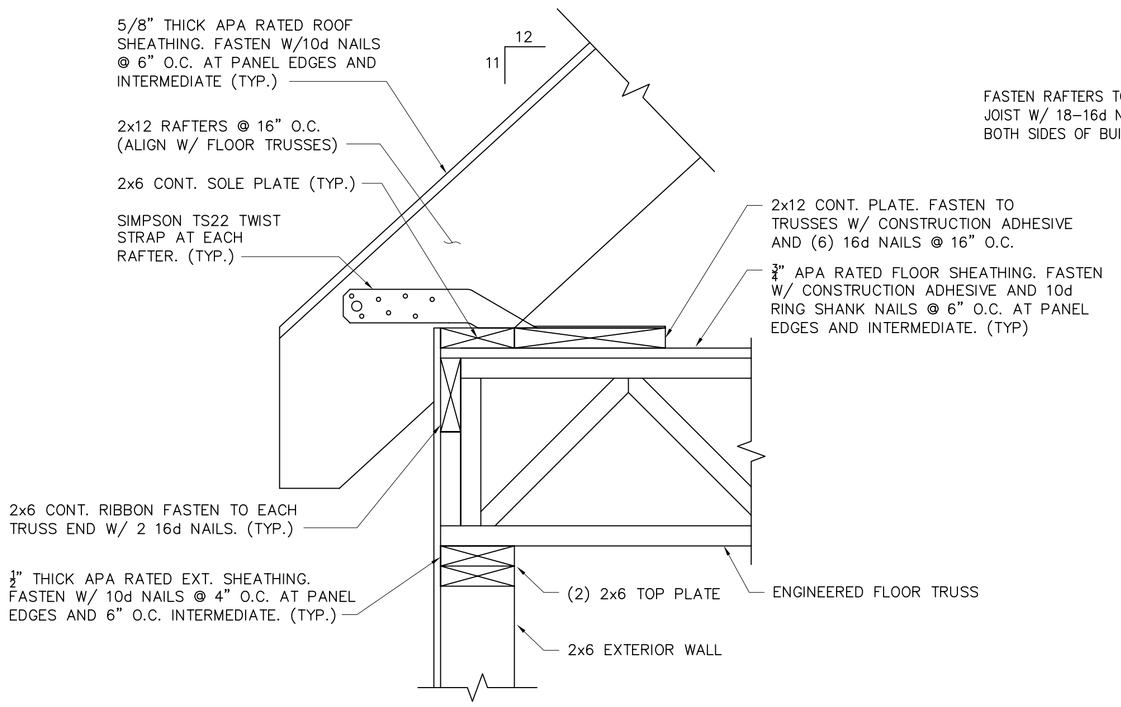


SECTION 2 — 1/4" = 1'-0" — S6




SECTION 3 — 1 1/2" = 1'-0" — S5

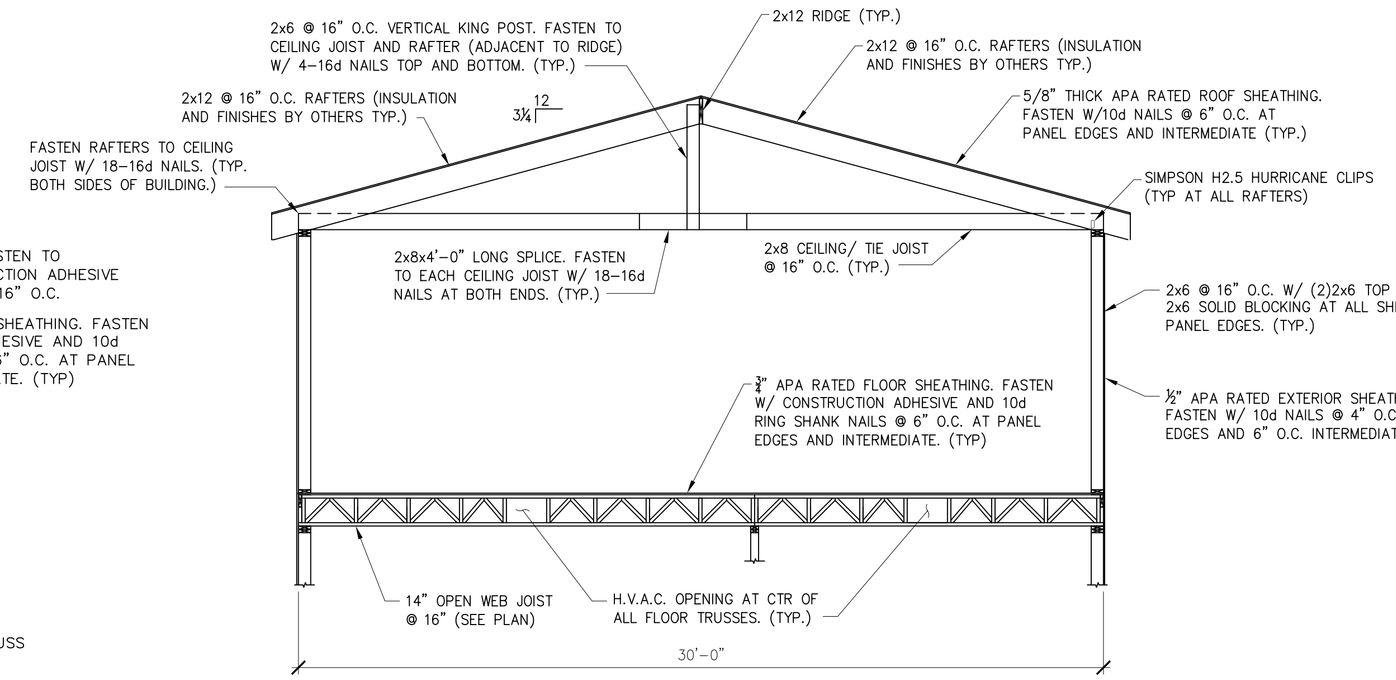


SECTION 4 — 1/2" = 1'-0" — S6

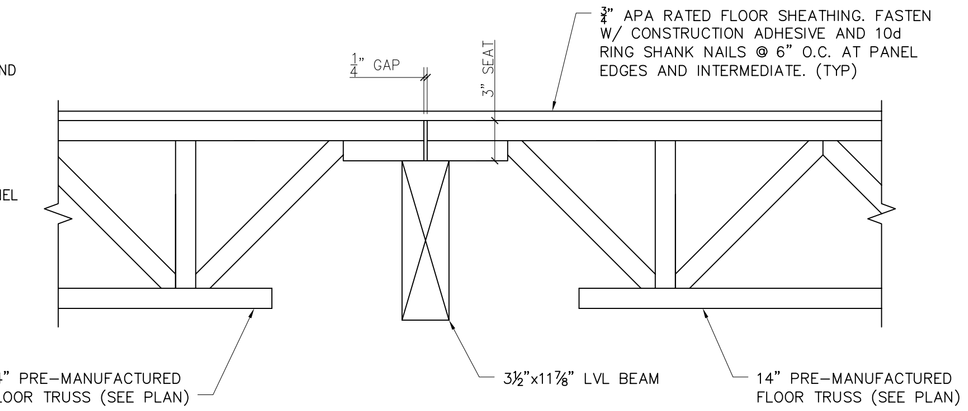


SECTION 5 — 1 1/2" = 1'-0" — S5

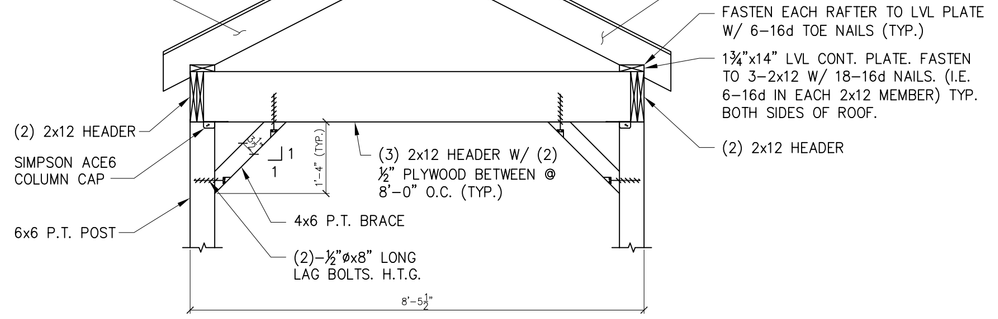


SECTION 6 — 1 1/2" = 1'-0" — S5

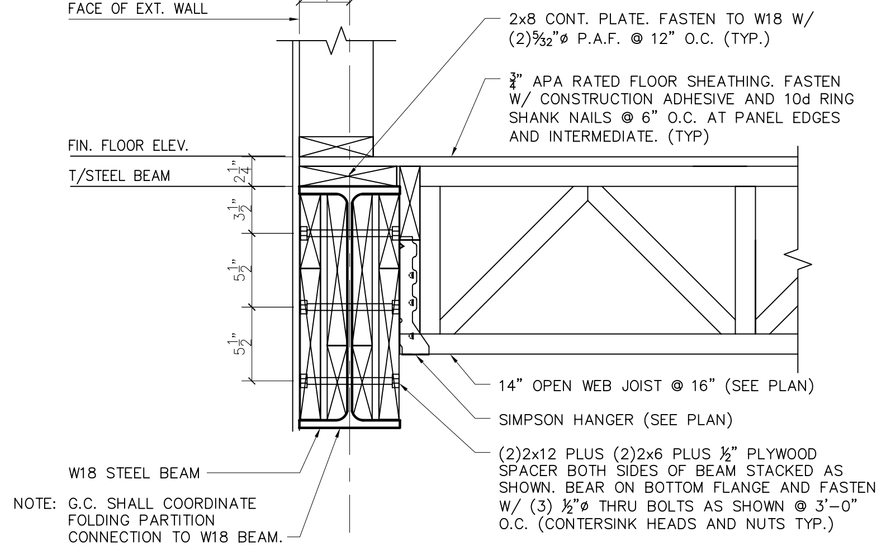


SECTION 7 — 1 1/2" = 1'-0" — S4

THESE DRAWINGS HAVE BEEN DEVELOPED BY L&L STRUCTURAL ENGINEERING SERVICES, INC. FOR THE TITLED SET ONLY. THE DRAWINGS ARE THE SOLE PROPERTY OF L&L ENGINEERING SERVICES, INC. AND THEY SHALL NOT BE USED, LENT, COPIED OR ALTERED WITHOUT THE WRITTEN CONSENT OF L&L STRUCTURAL ENGINEERING SERVICES, INC.

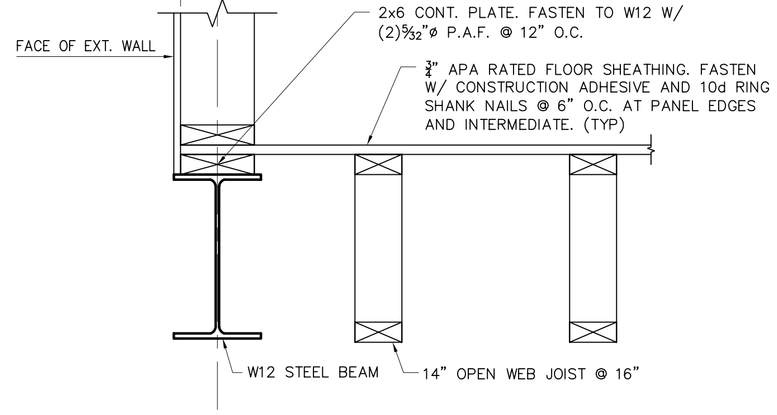L & L STRUCTURAL
ENGINEERING SERVICES, INC.
SIX Q STREET
SOUTH PORTLAND, MAINE 04106
PHONE: (207) 767-4830
FAX: (207) 799-5432

JOSEPH H. LEASURE 6242 REGISTERED PROFESSIONAL ENGINEER
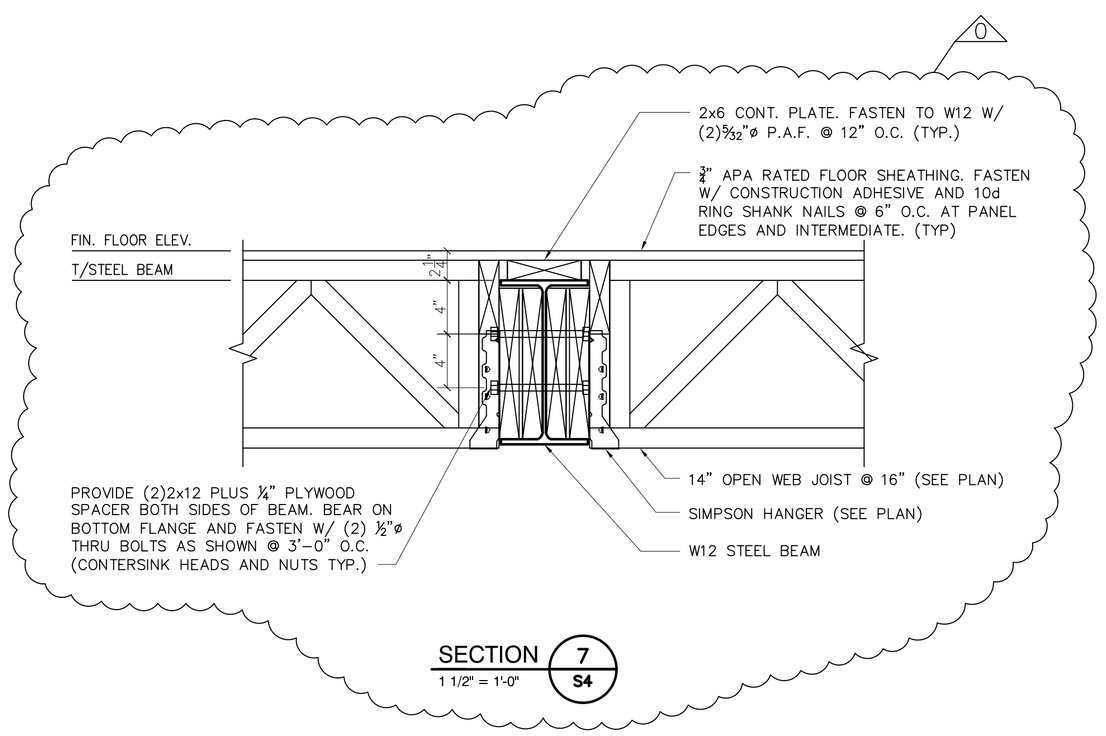
| rev. | date | description | appr'd |
|---|---|---|---|
| A | 06/28/07 | PERMIT SET ONLY FOR REVIEW BY AUTHORITIES HAVING JURISDICTION | JHL |
| 0 | 06/30/07 | CONSTRUCTION AND FOR CONSTRUCTION | JHL |

designed by: JHL
drawn by: KSP
checked by: MFL
scale: AS NOTED
date: 06/28/08
plot date: 06/28/08
project # 27046

# CHABAD HOUSE
POMEROY STREET
PORTLAND, MAINE

SECTIONS & DETAILS

**S7**