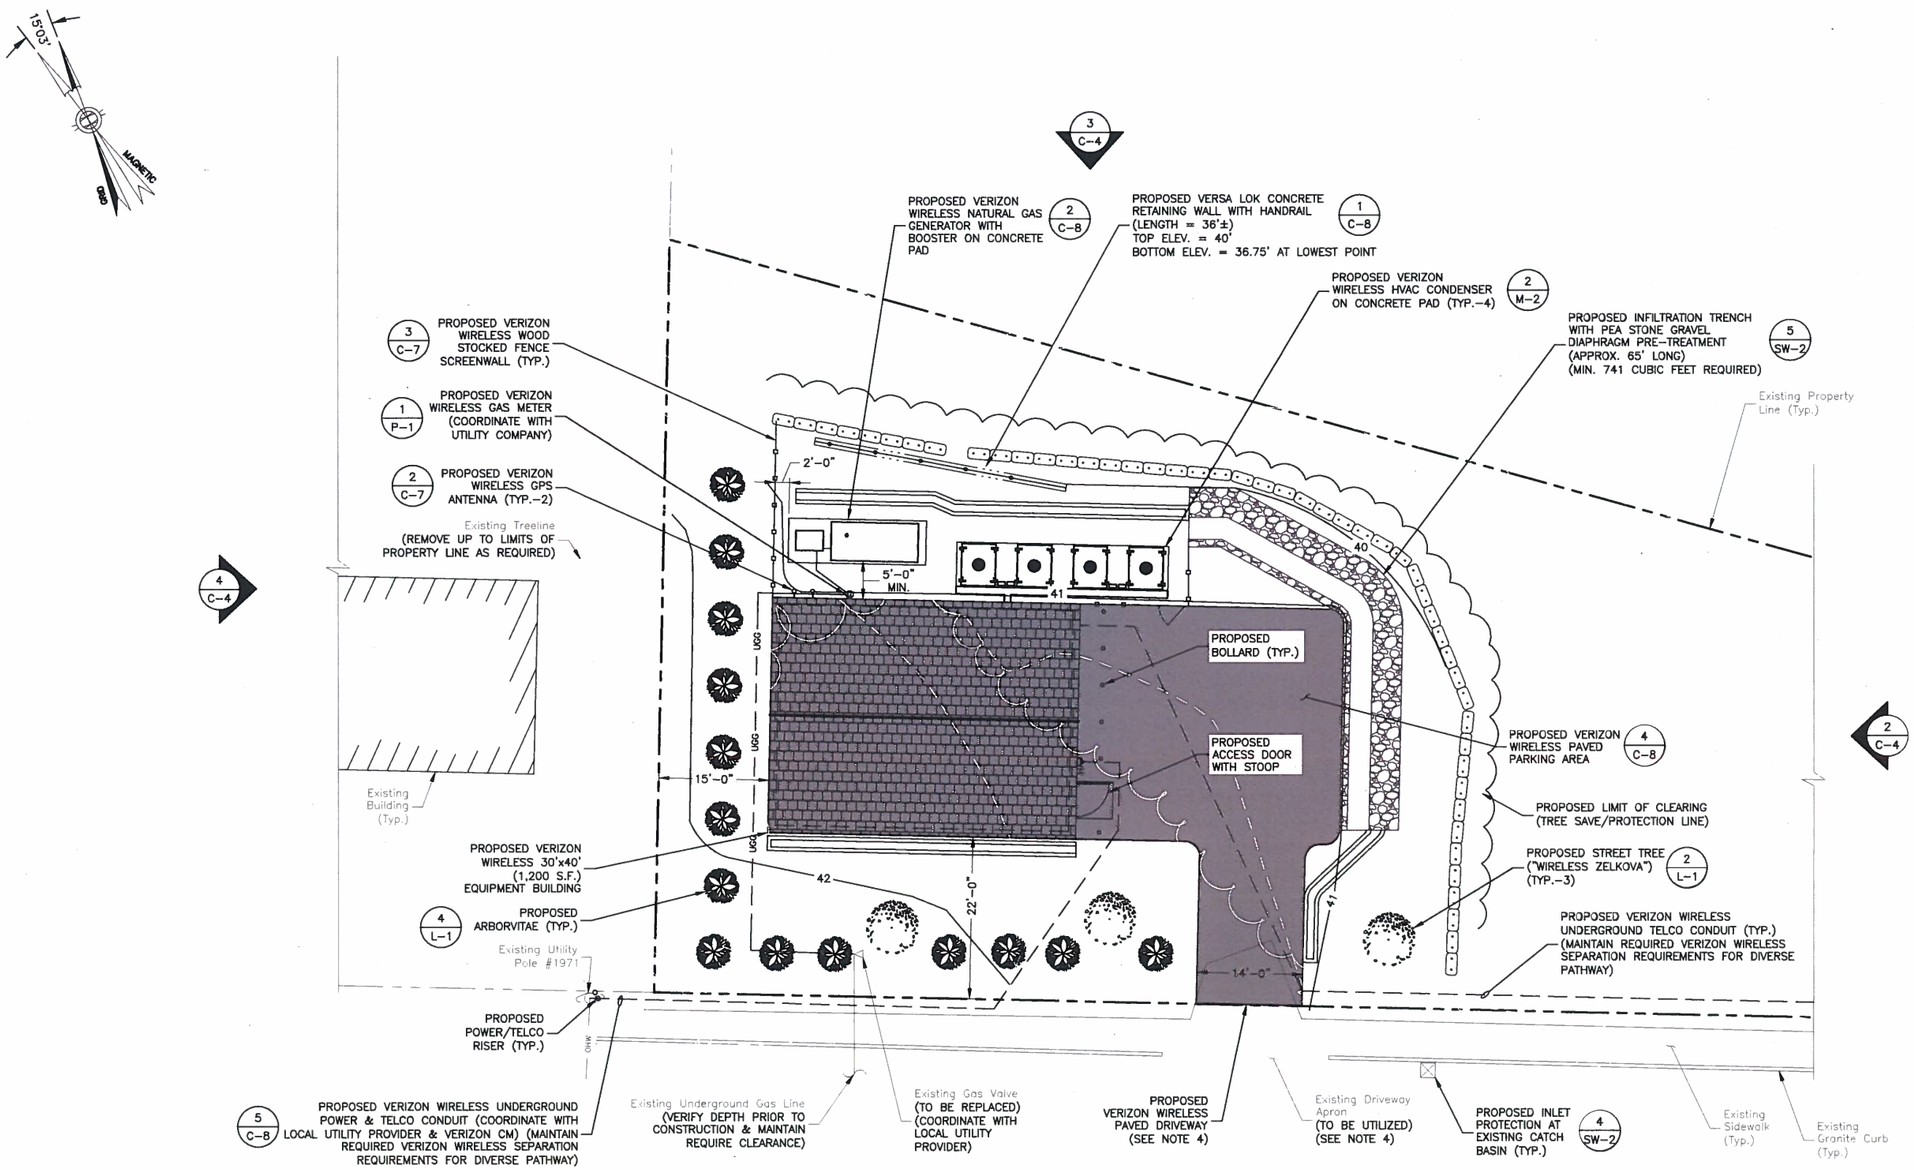

DETAILED SITE PLAN (1)

SCALE: 1"=20' FOR 11"x17"
1"=10' FOR 22"x34"

0' 10' 20'

NOTES:

1. SOME EXISTING & PROPOSED INFORMATION NOT SHOWN FOR CLARITY.
2. NORTH ARROW SHOWN AS APPROXIMATE.
3. ALL WORK WITHIN THE CITY OF PORTLAND RIGHT-OF-WAY SHALL BE COMPLETED IN ACCORDANCE WITH CITY OF PORTLAND TECHNICAL STANDARDS.
4. THE EXISTING DRIVEWAY APRON IS TO BE USED FOR ACCESS TO THE NEW DRIVEWAY. THE NEW PAVED DRIVEWAY/PARKING AREA SHALL BE COMPLETED IN ACCORDANCE WITH CITY OF PORTLAND TECHNICAL STANDARDS.
5. CONTRACTOR SHALL CONTACT "DIG SAFE 1888 DIG SAFE" (888-344-7233) FOR IDENTIFICATION OF UNDERGROUND UTILITIES PRIOR TO START OF CONSTRUCTION.

verizon WIRELESS

VERIZON WIRELESS
118 FLANDERS ROAD
WESTBOROUGH, MA 01581-3956

PORTLAND ME HEAD END

CONSTRUCTION DRAWINGS		
0	11/27/17	FOR CONSTRUCTION
C	10/30/17	90% SUBMITTAL
B	10/04/17	80% SUBMITTAL
A	04/14/17	50% SUBMITTAL

Dewberry®

Dewberry Engineers Inc.
280 SUMMER STREET
10TH FLOOR
BOSTON, MA 02210
PHONE: 617.695.3400
FAX: 617.695.3310

STATE OF MAINE
BENJAMIN REVETTE
13493
REGISTERED PROFESSIONAL ENGINEER

DRAWN BY:	SK
REVIEWED BY:	MFT
CHECKED BY:	BBR
PROJECT NUMBER:	50002925
JOB NUMBER:	50080012
SITE ADDRESS:	

1531 CONGRESS ST.
PORTLAND, ME 04102

SHEET TITLE

DETAILED SITE PLAN

SHEET NUMBER

C-3