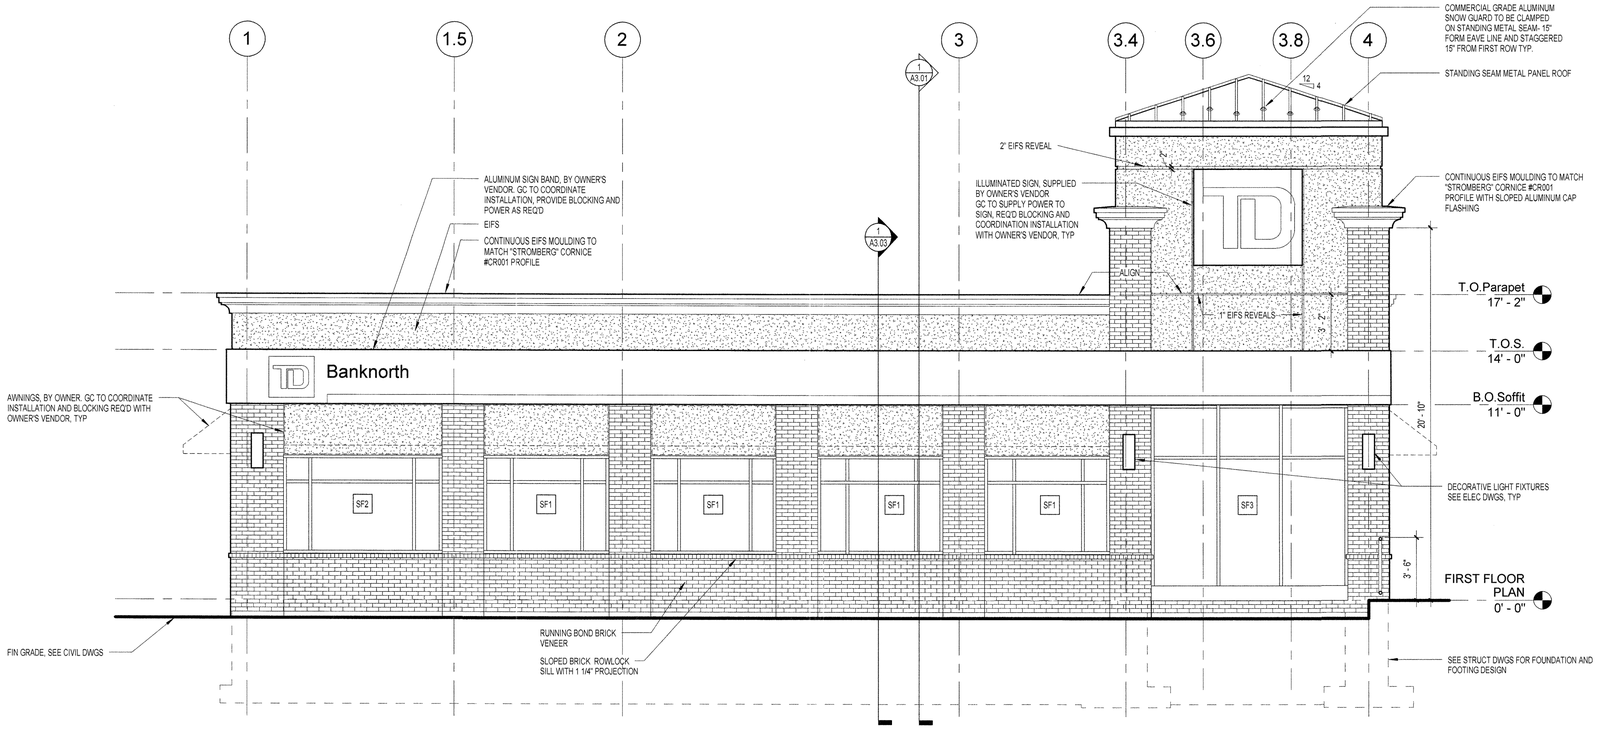

1 NORTH ELEVATION- CONGRESS STREET
1/4" = 1'-0"

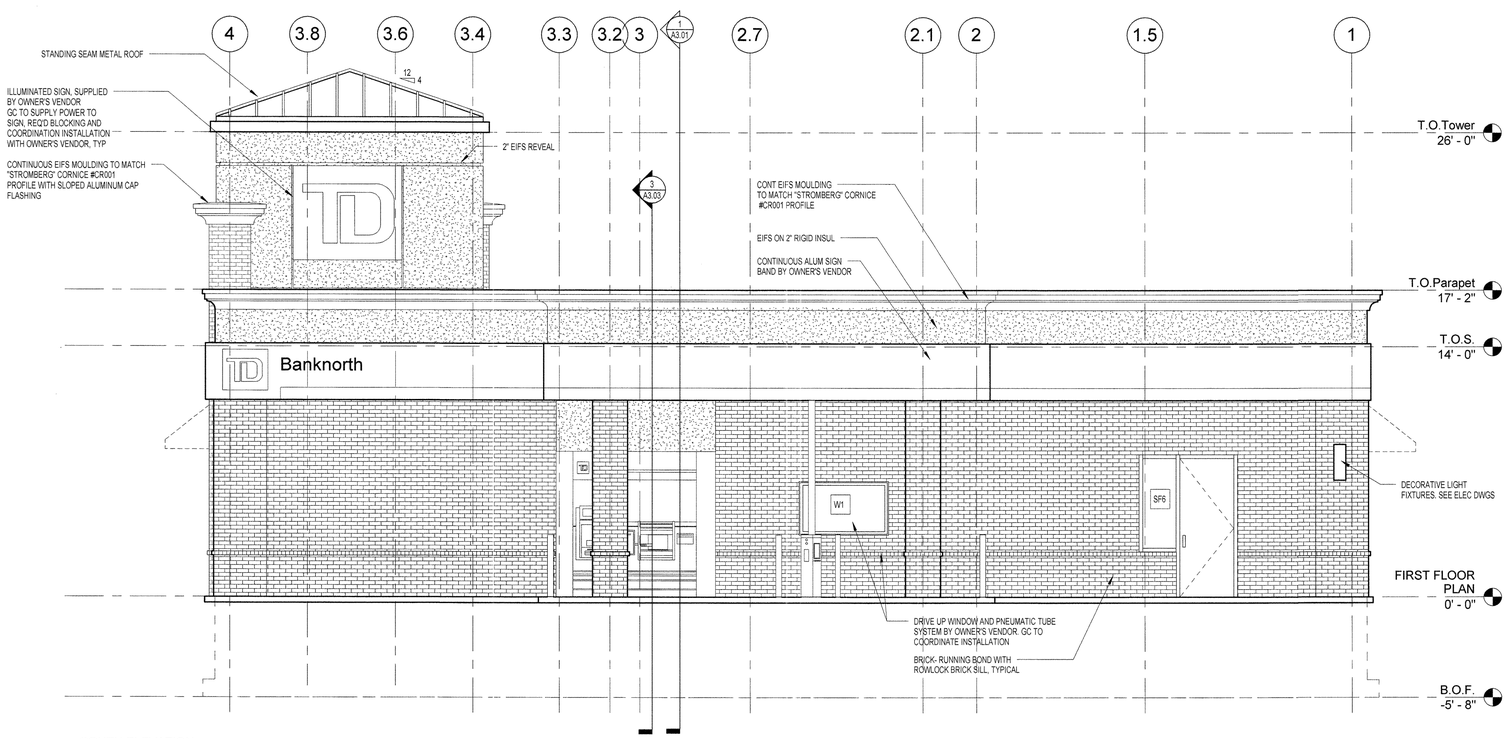

2 SOUTH ELEVATION
1/4" = 1'-0"

SMMA
SYMMES MAINI & MCKEE ASSOCIATES

1000 Massachusetts Avenue
Cambridge, Massachusetts 02138
617.547.5400 Fax 617.354.5758

OWNER REVIEW

NAME Date

NO.	DATE	DESCRIPTION
	5/30/08	ISSUE FOR BID

ISSUE LOG

△ = CLOUDED CHANGE

Banknorth
1410 Congress Street
Portland, ME 04101

EXTERIOR ELEVATIONS

SCALE	1/4" = 1'-0"
DRAWN BY	PG
CHECK BY	
PROJ.ARCH./ENGR.	JR
PROJ. MRG.	PJB
JOB NO.	07133.01

© SYMMES, MAINI & MCKEE ASSOCIATES, INC. 2006

A2.01

6/24/2008 8:21:12 AM