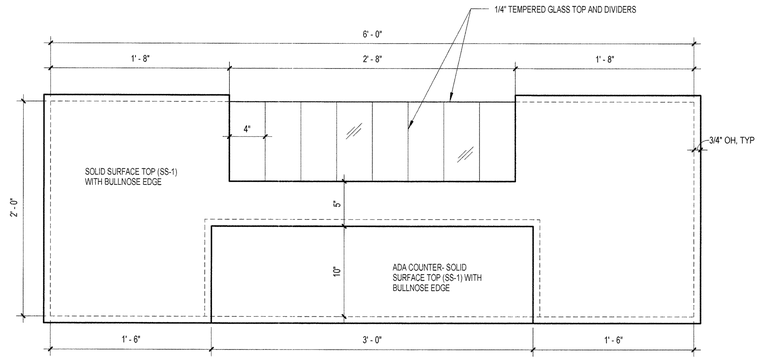

6 CHECK WRITING DESK 1- PLAN VIEW
1 1/2" = 1'-0"

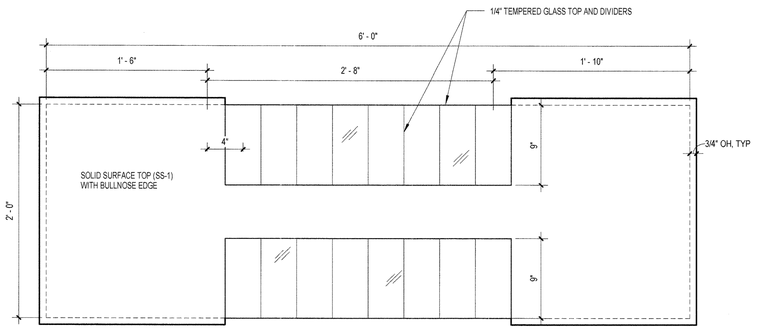

5 CHECK WRITING DESK 2- PLAN VIEW
1 1/2" = 1'-0"

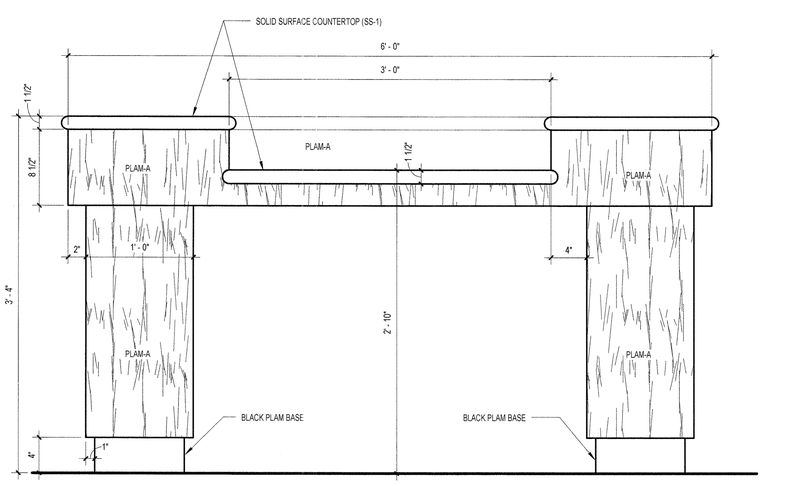

4 ELEVATION OF CHECK DESK 1- ADA COUNTER
1 1/2" = 1'-0"

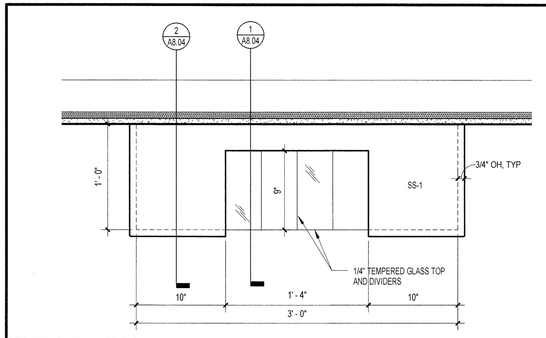

3 VESTIBULE CHECK DESK- PLAN VIEW
1 1/2" = 1'-0"

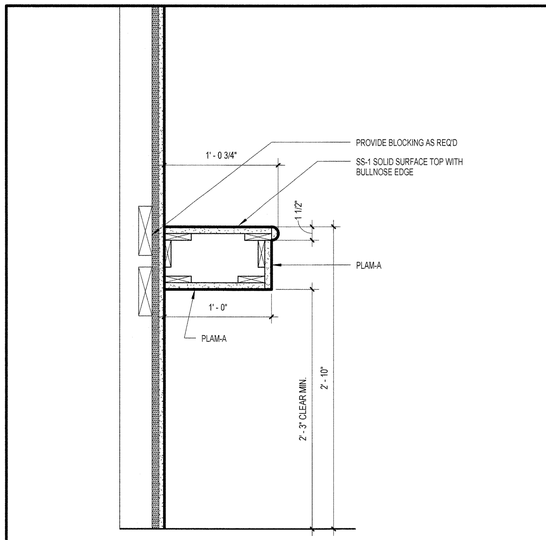

2 SECTION THROUGH VESTIBULE CHECK DESK
1 1/2" = 1'-0"

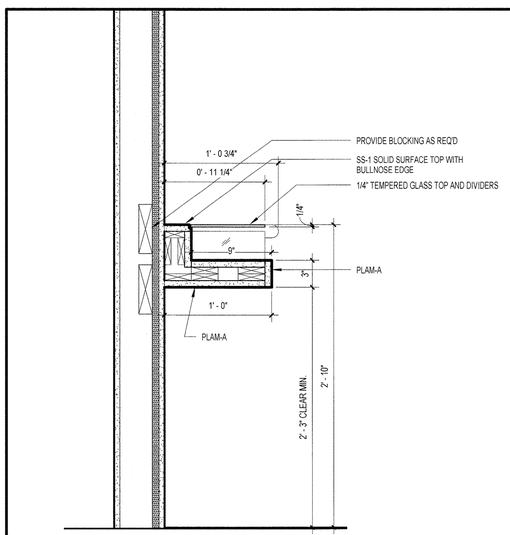

1 SECTION THROUGH VESTIBULE CHECK DESK SLOTS
1 1/2" = 1'-0"

SMMA
SYMMES MAINI & MCKEE ASSOCIATES
1000 Massachusetts Avenue
Cambridge, Massachusetts 02138
617.547.5400 Fax 617.354.5758

OWNER REVIEW

NAME	Date

NO.	DATE	DESCRIPTION
	5/30/08	ISSUE FOR BID

ISSUE LOG

△ = CLOUDED CHANGE

Banknorth
1410 Congress Street
Portland, ME 04101

MILLWORK DETAILS

SCALE	1 1/2" = 1'-0"
DRAWN BY	Author
CHECK BY	
PROJ.ARCH./ENGR.	JR
PROJ. MRG.	PJB
JOB NO.	07133.01

© SYMMES, MAINI & MCKEE ASSOCIATES, INC. 2006

A8.04

6/24/2008 8:21:43 AM