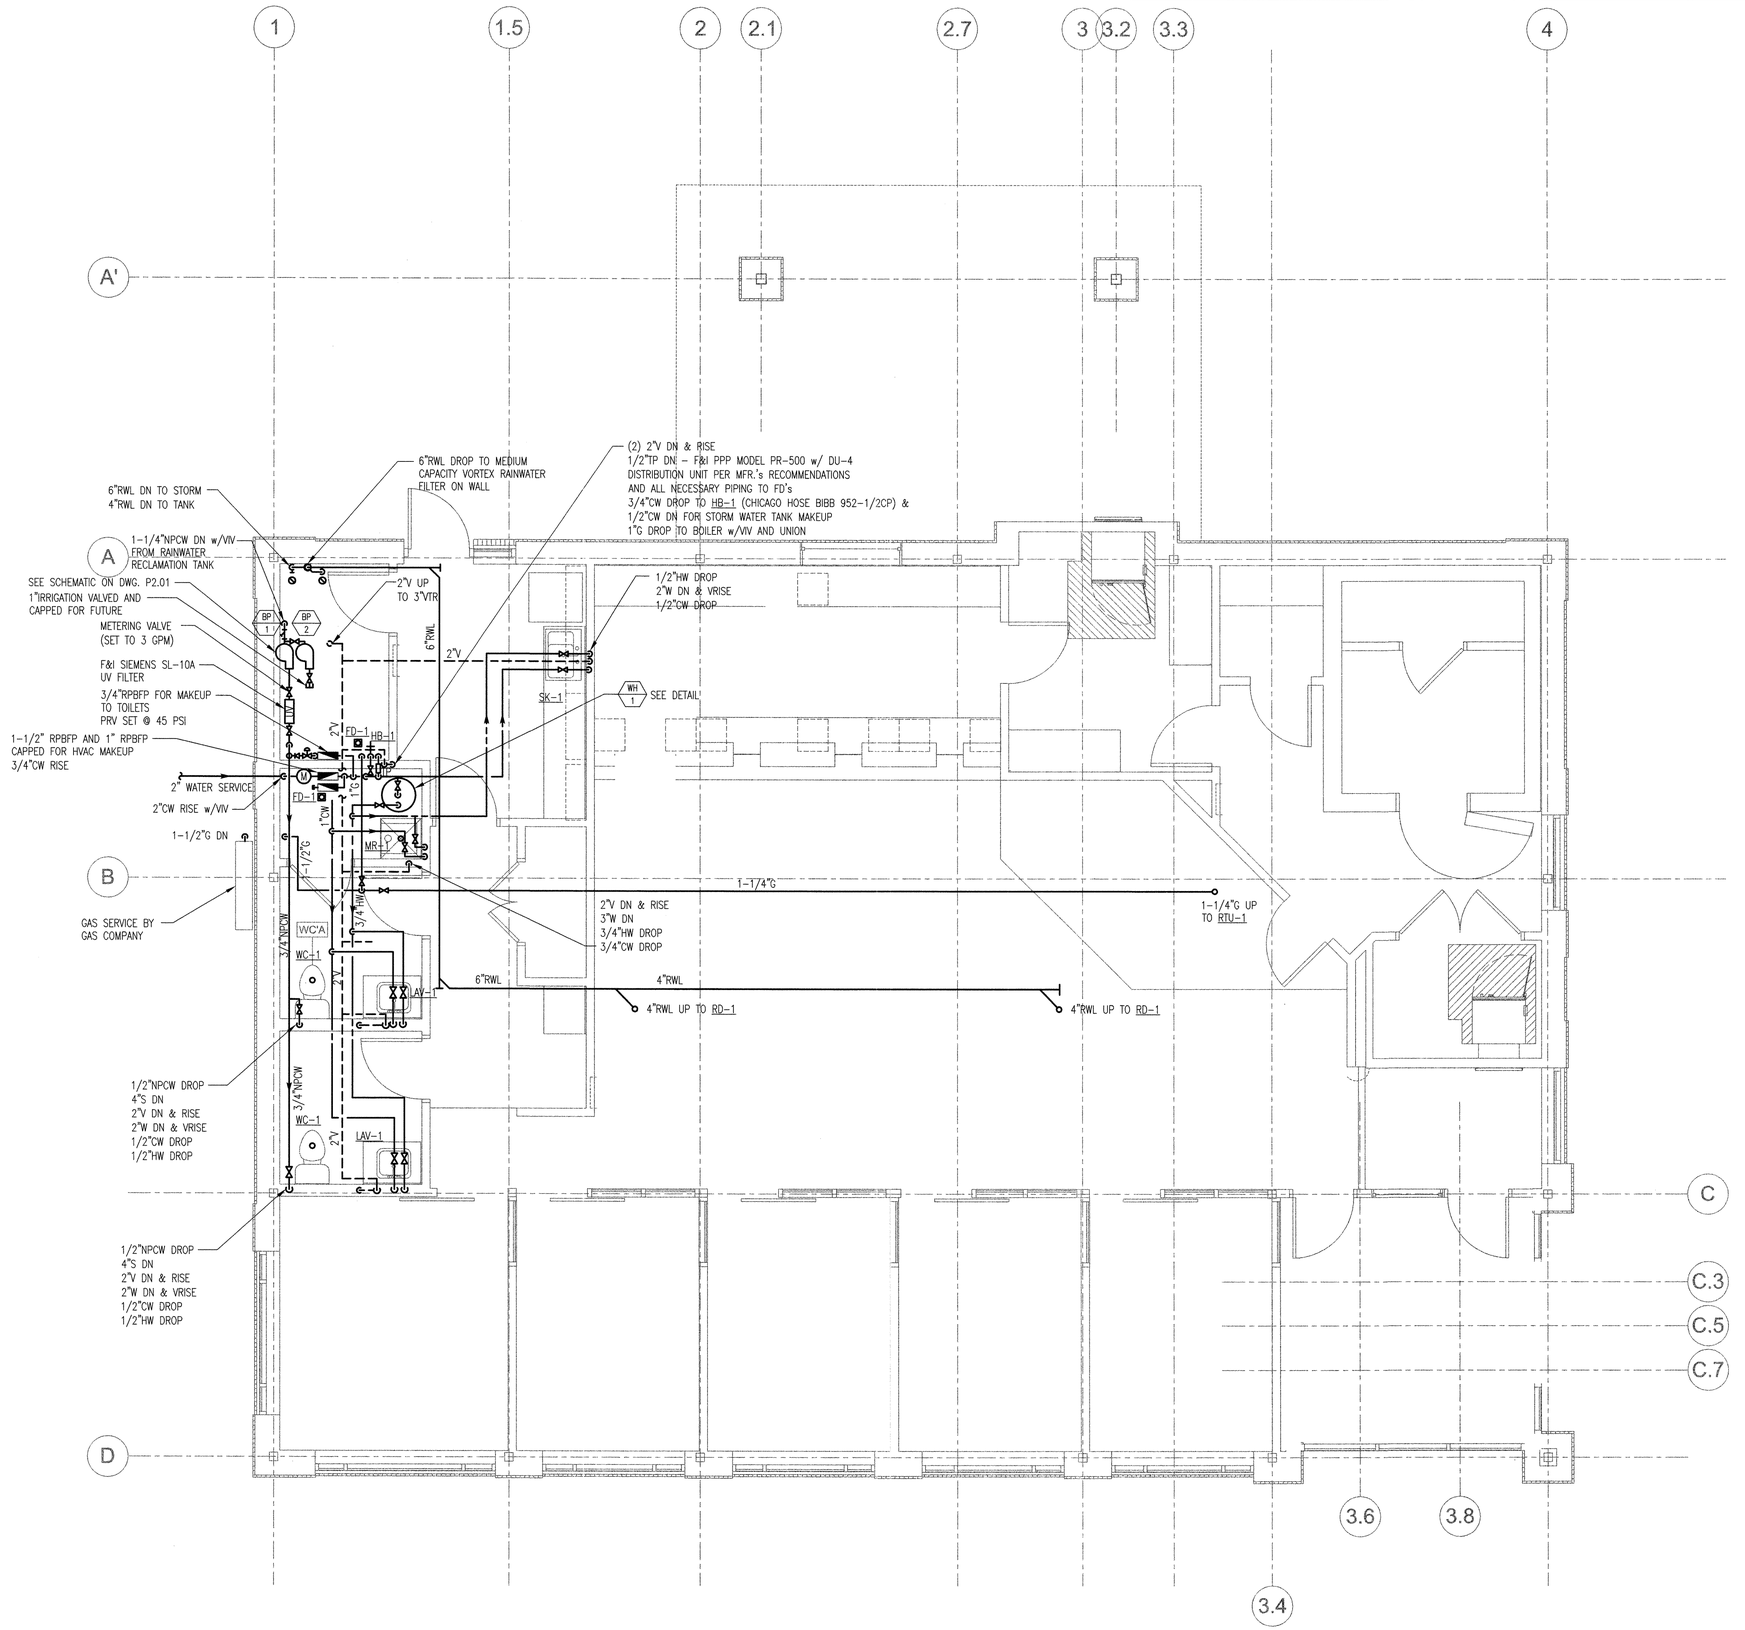

SMMA
SYMMES MAINI & MCKEE ASSOCIATES

1000 Massachusetts Avenue
Cambridge, Massachusetts 02138
617.547.5400 Fax 617.354.5758

OWNER REVIEW

NAME	DATE

NO.	DATE	DESCRIPTION
	05.30.08	ISSUED FOR BID

ISSUE LOG

△ = CLOUDED CHANGE

Banknorth
1410 Congress Street
Portland, ME 04102

PLUMBING FIRST FLOOR PLAN

SCALE	1/4" = 1'-0"
DRAWN BY	IGL
CHECKED BY	
PROJ. ARCH. / ENGR.	JR/IGL
PROJ. MGR.	PJB
JOB NO.	07133.01

© SYMMES, MAINI & MCKEE ASSOCIATES, INC. 2008

P1.01