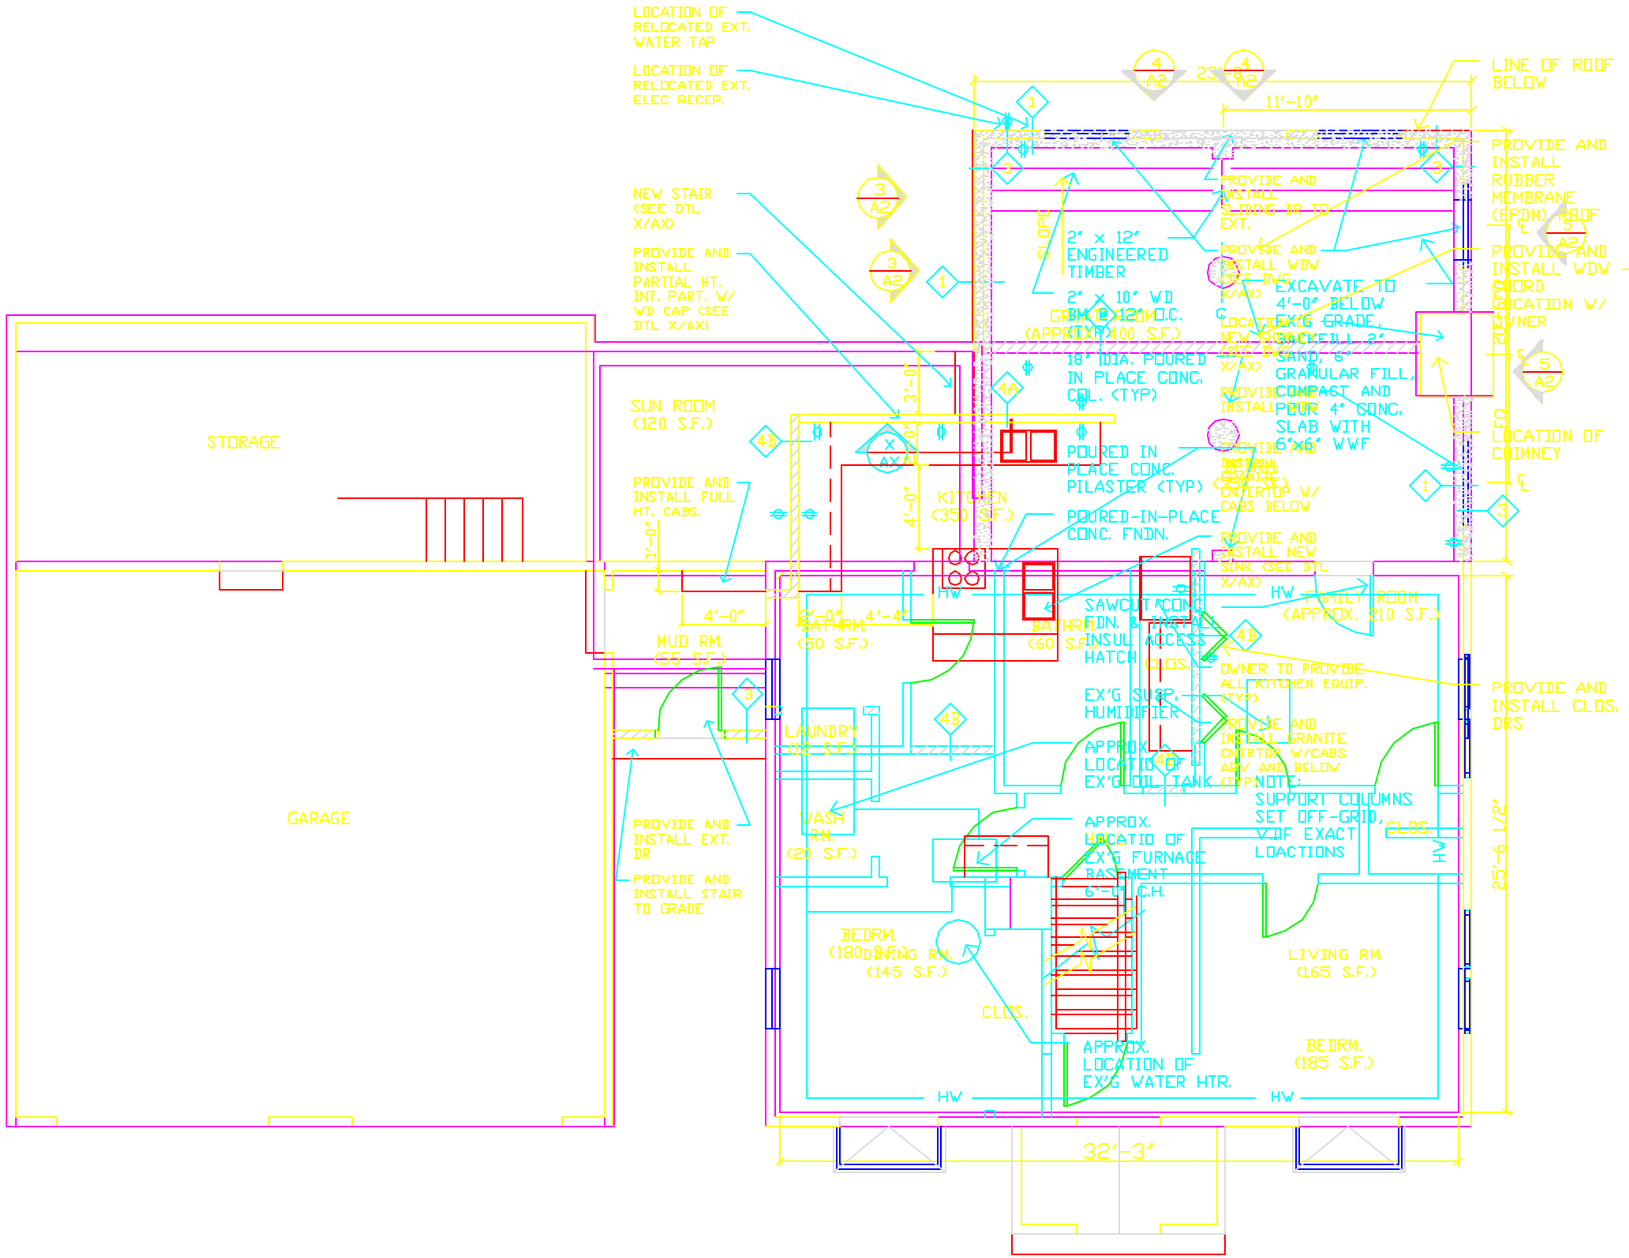
LOCATION OF RELOCATED EXT. WATER TAP
LOCATION OF RELOCATED EXT. ELEC RECEP.
NEW STAIR (SEE DTL X/AX)
PROVIDE AND INSTALL PARTIAL HT. INT. PART. W/ WD CAP (SEE DTL X/AX)
SUN ROOM (120 S.F.)
PROVIDE AND INSTALL FULL HT. CABS.
STORAGE
GARAGE
MUD RM. (55 S.F.)
PROVIDE AND INSTALL EXT. DR
PROVIDE AND INSTALL STAIR TO GRADE
LAUNDRY (40 S.F.)
WASH RM. (20 S.F.)
BATHRM. (50 S.F.)
KITCHEN (350 S.F.)
BEDRM. (180 S.F.)
DINING RM. (145 S.F.)
LIVING RM. (165 S.F.)
BEDRM. (185 S.F.)
FAMILY ROOM (APPROX. 210 S.F.)
2' x 12' ENGINEERED TIMBER
2' x 10" WD BM @ 12" O.C. (APPROX.)
18" DIA. POURED IN PLACE CONC. COL. (TYP)
POURED IN PLACE CONC. PILASTER (TYP)
POURED-IN-PLACE CONC. FNDN.
SAWCUT CONC. FNDN. & INSTALL INSULATED ACCESS HATCH CLOS.
EX'G SUMP, HUMIDIFIER
APPROX. LOCATION OF EX'G OIL TANK
APPROX. LOCATION OF EX'G FURNACE BASEMENT
APPROX. LOCATION OF EX'G WATER HTR.
EXCAVATE TO 4'-0" BELOW EXIG GRADE, BACKFILL W/ 2" SAND, 6" GRANULAR FILL, COMPACT AND POUR 4" CONC. SLAB WITH 6"x6" WWF
PROVIDE AND INSTALL WDW (SEE DWG X/AX)
PROVIDE AND INSTALL SLIDING DR TO EXT.
PROVIDE AND INSTALL RUBBER MEMBRANE (EPDM) ROOF
PROVIDE AND INSTALL WDW - COORD LOCATION W/ OWNER
LOCATION OF CHIMNEY
LINE OF ROOF BELOW
PROVIDE AND INSTALL NEW SINK (SEE DTL X/AX)
OWNER TO PROVIDE ALL KITCHEN EQUIP. (TYP)
PROVIDE AND INSTALL GRANITE ON TOP W/CABS ABV AND BELOW
NOTE: SUPPORT COLUMNS SET OFF-GRID, V.I.F. EXACT LOACTIONS
PROVIDE AND INSTALL CLOS. DRS
CLOS.
SLOPE
11'-10"
23'-4"
32'-3"
25'-6 1/2"
4'-0"
3'-0"
2'-0"
4'-4"