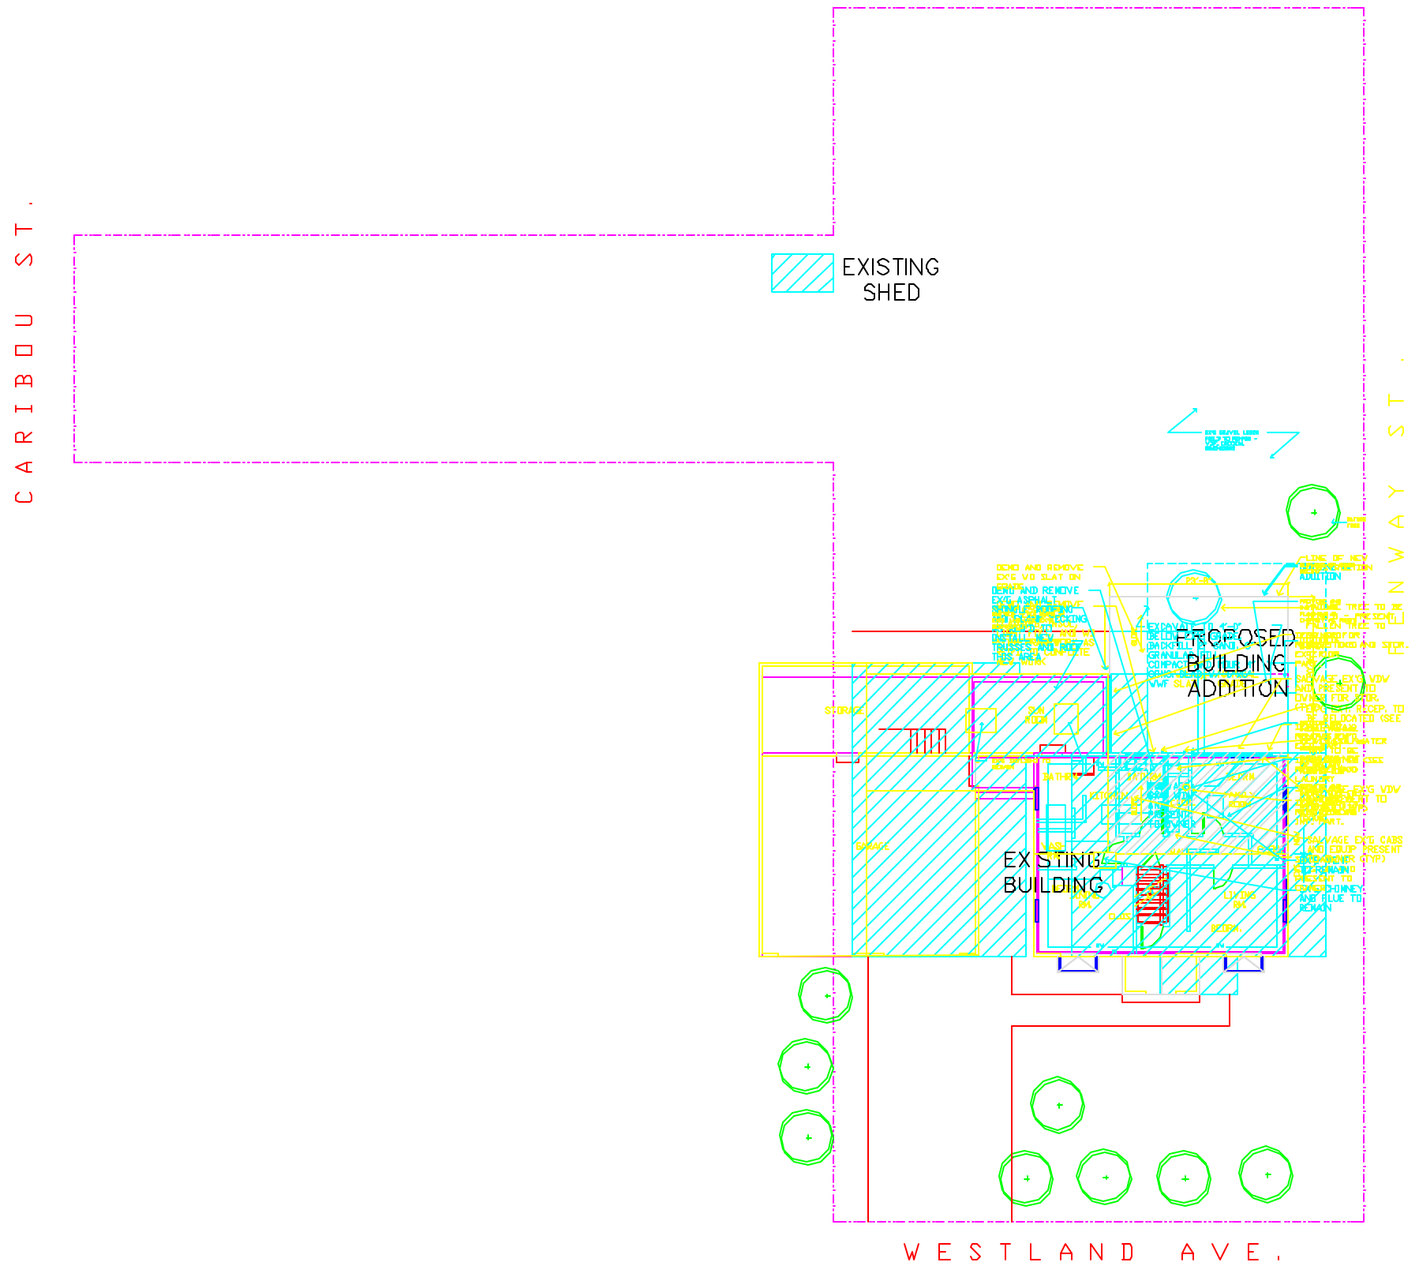
CARIBOU ST.
EXISTING SHED
PROPOSED BUILDING ADDITION
EXISTING BUILDING
WESTLAND AVE.

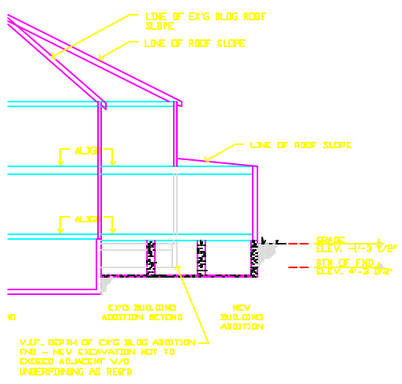
LINE OF EXIS BLDG ROOF SLOPE
LINE OF ROOF SLOPE
LINE OF ROOF SLOPE
ALIGN
ALIGN
GRADE ELEV. =17-3 1/2"
BTM OF FND ELEV. =14-3 1/2"
EXIS BUILDING ADDITION BEYOND
NEW BUILDING ADDITION
V.I.F. DEPTH OF EXIS BLDG ADDITION FND - NEW EXCAVATION NOT TO EXCEED ADJACENT V/O UNDERPINNING AS REQ'D