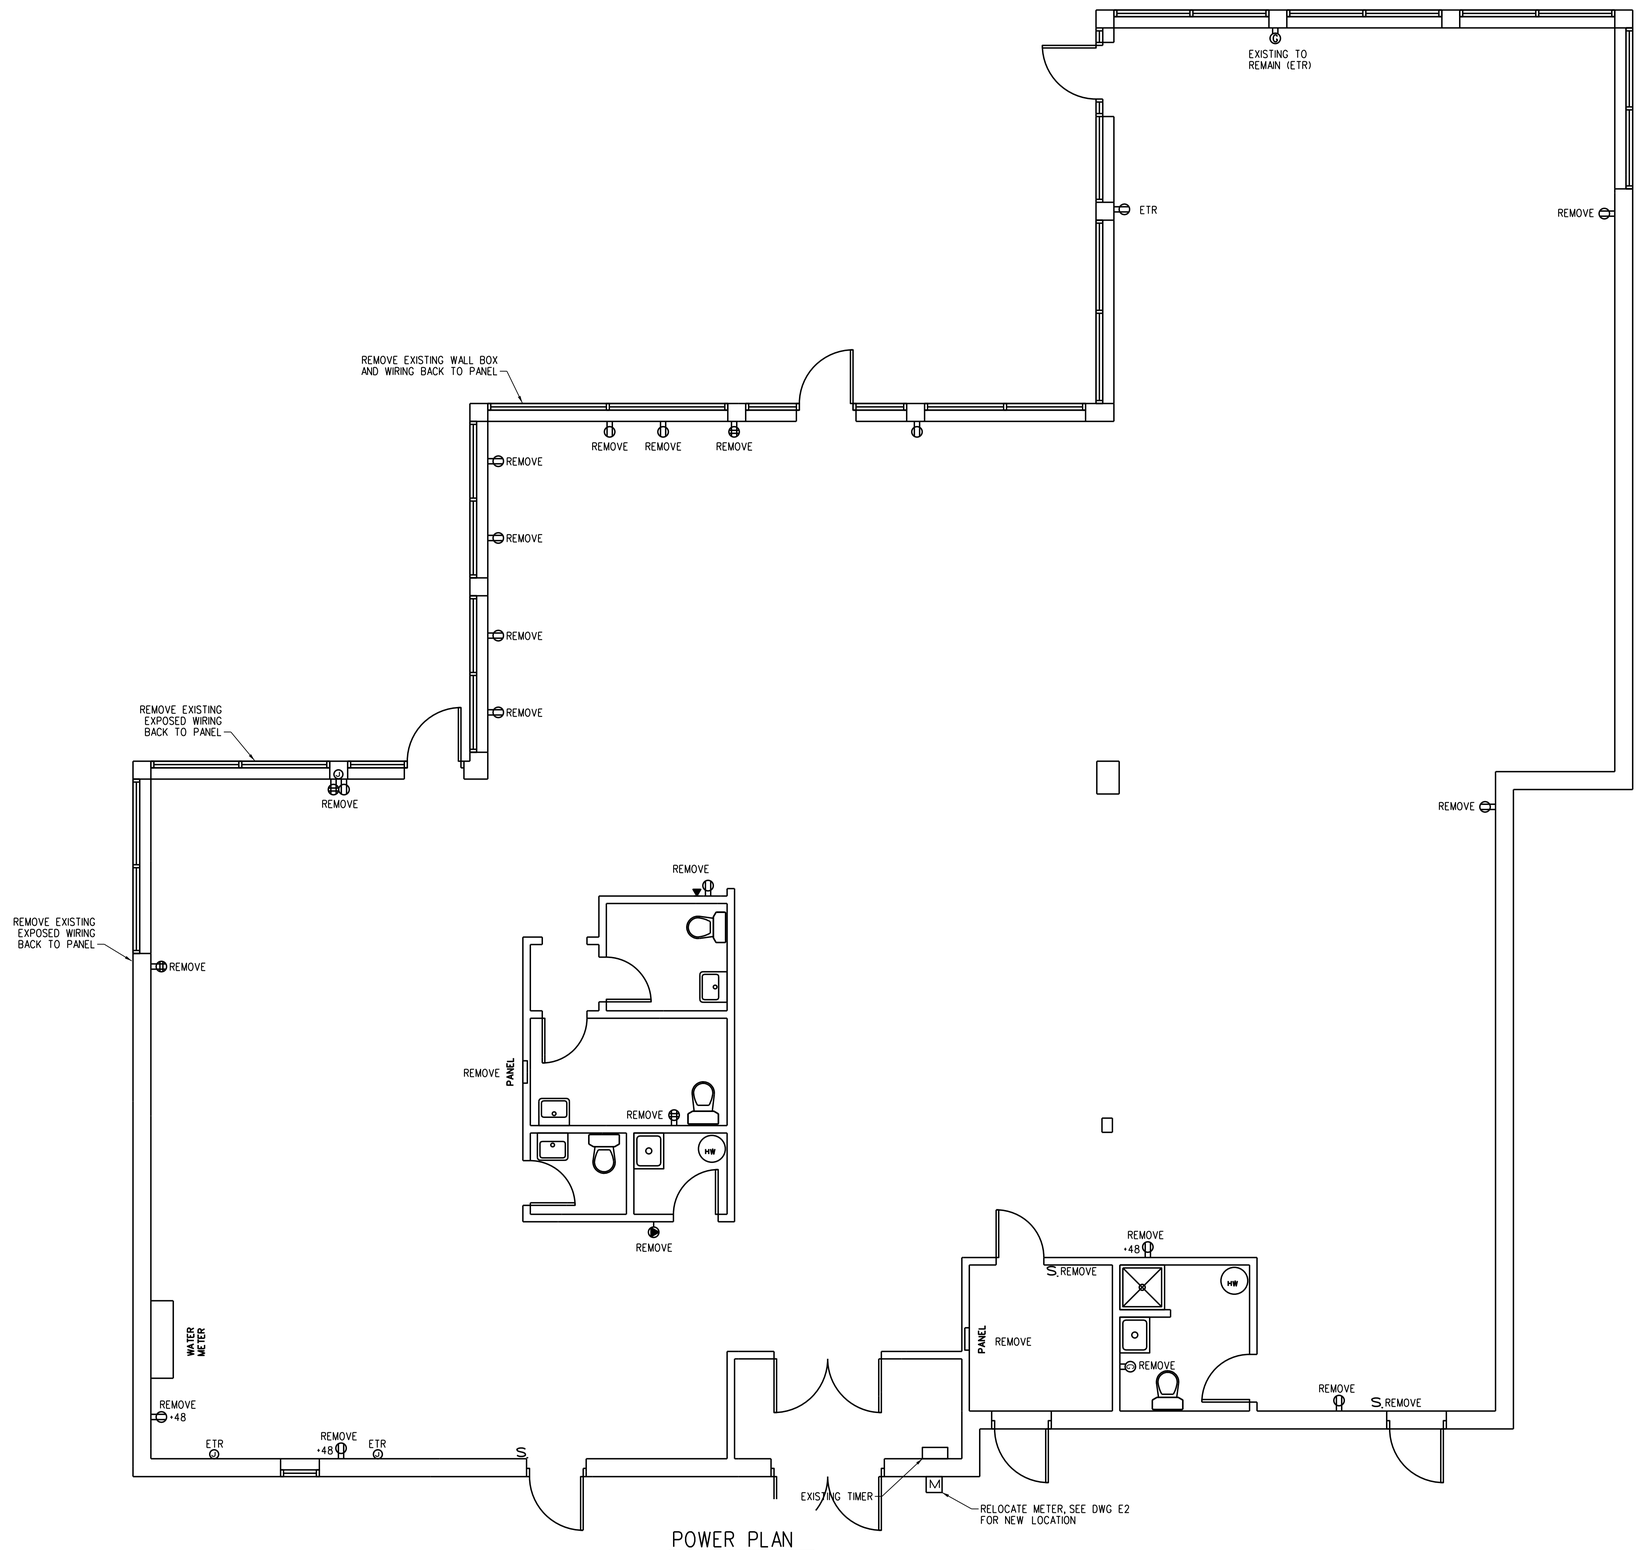

POWER PLAN

SCALE: 1/4"=1'-0"

BENNETT ENGINEERING
MECHANICAL • ELECTRICAL
(207) 865-9475

Michael Charek Architects
25 Hartley Street
Portland, Maine
04103
(207) 761-0556

STATE OF MAINE
STEVEN A. JOHNSON
#6465
LICENSED
PROFESSIONAL ENGINEER

Offices for Casco Bay Eyecare
1440 Congress Street
Portland, ME 04102

Title
ELECTRICAL DEMOLITION PLAN

Scale: 1/4" = 1'-0"

Date: 5/17/16

Revisions
05/17/16 ISSUED FOR CONSTRUCTION

Sheet
ED1

PLAN NORTH
TRUE NORTH

© 2016 Michael R. Charek, Architect