INTERIOR ELEVATIONS

SCALE: 1/4" = 1'-0"

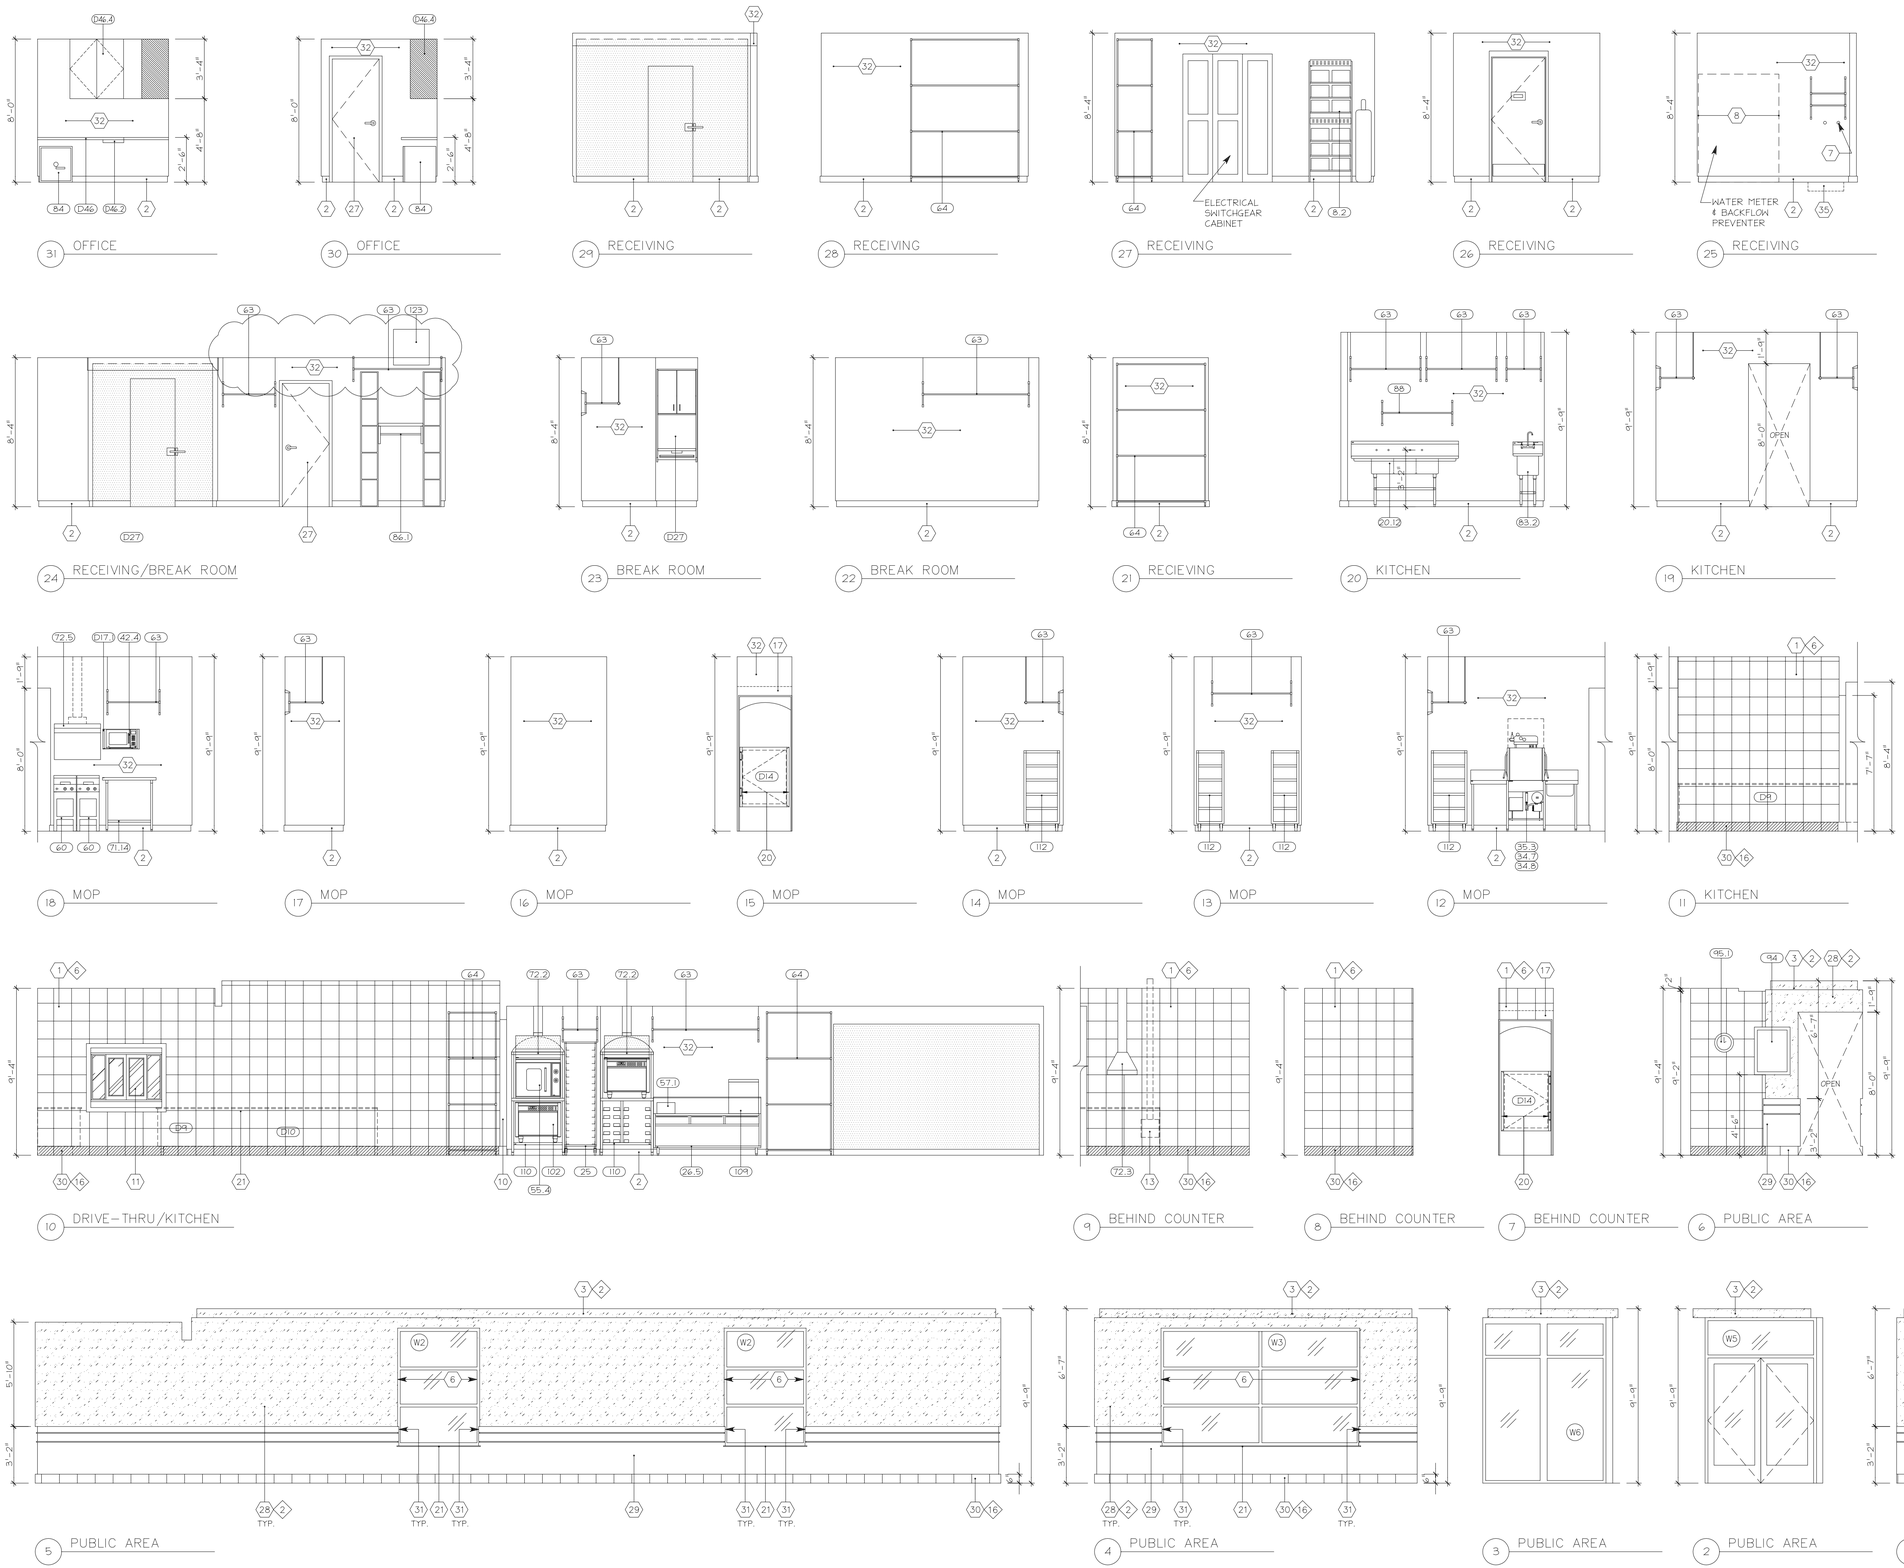

INTERIOR ELEVATION NOTES

1. TILE FINISH, REFER TO FINISH SCHEDULE.
2. 6" VINYL BASE REFER TI FINISH SCHEDULE.
3. PAINTED SOFFIT, REFER TO FINISH SCHEDULE.
4. CORIAN SINGLE BOWL LAVATORY. REFER TO PLUMBING. MOUNT PER LOCAL ACCESSIBILITY CODE TOP OF COUNTER TO BE 34" A.F.F. MAX. SEE DETAIL 6/A8.
5. NOT USED
6. ANODIZED ALUMINUM STOREFRONT W/ INSULATED GLASS
7. FAUCETS
8. LOCATION FOR WATER METER, AND BACKFLOW PREVENTER AND POSSIBLE WATER FILTER.
9. STAINLESS STEEL GRAB BAR PROVIDED & INSTALLED BY G.C. PROVIDE SOLID WOOD BLOCKING IN WALL AND INSTALL PER LOCAL ACCESSIBILITY / BUILDING CODE
10. WRAP TILE ON END OF WALL AND UNDERSIDE OF HEADER.
11. DRIVE-THRU WINDOW.
12. G.C. TO PROVIDE AND INSTALL 12"x12"x6" WORK BOX W/ REMOVABLE COVER IN WALL & EXTEND 4" P.V.C. CONDUIT FROM BOX TO 12" ABOVE CEILING FOR REMOTE CONDENSER LINE SETS. MOUNT BOTTOM OF BOX @ 36" A.F.F. SEE DETAIL 4/A8.
13. G.C. TO PROVIDE AND INSTALL 12"x12"x6" DEEP WORK BOX @ 12" A.F.F. FOR SANDWICH UNIT COMPRESSOR LINES. EXTEND 3" PVC CONDUIT UP FROM BOX TO 12" ABOVE CEILING. NO SHARP BENDS. SEE DETAIL 14/A8.
14. NOT USED
15. WATER CLOSET. REFER TO PLUMBING.
16. HAND DRYER PROVIDED AND INSTALLED BY G.C. @ 40" A.F.F.
17. DO NOT INSTALL WALL TILE AROUND DOOR UNTIL THE DOOR FRAME HAS BEEN INSTALLED
18. NOT USED
19. NOT USED
20. DOORWAY AND TRIM FINISHES BY S.F.C. LEAVE DOORS TO KITCHEN UNFINISHED FOR EQUIPMENT DELIVERY.
21. WINDOW SILL PROVIDED & INSTALLED BY S.F.C.
22. RECESSED FIRE EXTINGUISHER CABINET PROVIDED BY T.D. INSTALLED BY G.C. EXTINGUISHER PROVIDED BY OWNER.
23. WALL HUNG FIRE EXTINGUISHER PROVIDED BY T.D. INSTALLED BY G.C. COORDINATE FINAL LOCATION WITH FIRE MARSHAL / BUILDING INSPECTOR.
24. ADA/ANSI COMPLIANT RESTROOM SIGNAGE TO BE 6x6 SQUARE SIGN INSTALLED W/ CENTERLINE OF SIGN 5'-0" A.F.F. & 9" FROM ADJACENT WALL. PROVIDE 18"x18" CLEAR FLOOR AREA BELOW SIGN.
25. NOT USED
26. STAINLESS STEEL KICK PLATE. REFER TO DOOR SCHEDULE.
27. LAMINATE DOOR. REFER TO DOOR SCHEDULE.
28. PAINTED WALL FINISH, REFER TO FINISH SCHEDULE.
29. WAINSCOTING FURNISHED & INSTALLED BY S.F.C.
30. 12"x6" TILE BASE, REFER TO FINISH SCHEDULE.
31. CONTINUE FINISHES AROUND CORNER TO WINDOW FRAME (TYP.)
32. FRP PANELING OVER 1/2" CDX PLYWOOD TO 6" ABOVE LAY-IN CEILINGS OR TO UNDERSIDE OF DRYWALL CEILING.
33. PUBLIC RESTROOM TO RECEIVE FRP UP TO 5'-0" A.F.F. PER ROOM FINISH SCHEDULE
34. MIRROR MOUNT TOP OF MIRROR @ 84 1/2" A.F.F.
35. MOP SINK. REFER TO PLUMBING.
36. HOLLOW METAL DOOR. REFER TO DOOR SCHEDULE.
37. ADA COMPLIANT INSULATION WRAP OVER EXPOSED PLUMBING LINES.

(##:##) - DENOTES EQUIPMENT NUMBERS REFER TO EQUIPMENT PLAN (A2)

REVISIONS:

* INDICATES NO REVISION TO THIS SHEET

DATE ISSUED: 07-02-2008

Atlanta
Boston
Chicago
Columbus
Los Angeles
Miami
Sacramento

wd partners
7007 Discovery Blvd.
Dublin, OH 43017
614.634.7000 T
614.634.7777 F
wdpartners.com

Tim Hortons
1408 CONGRESS STREET
PORTLAND, ME 04102

INTERIOR ELEVATIONS

DRAWN BY: DDS CHECKED BY: JPY

SAI # 08138

DRAWING NUMBER: A9