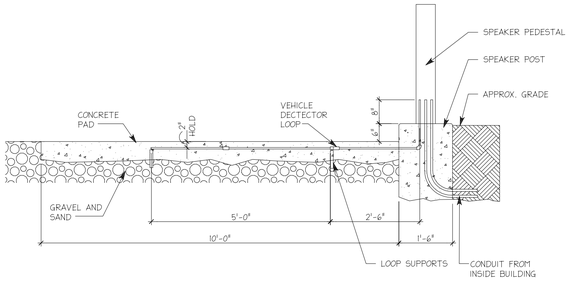

VEHICLE DETECTOR LOOP SECTION — SCALE 1/2" = 1'-0" — 13 / SD1

NOT USED — 12 / SD1

NOT USED — 11 / SD1

NOT USED — 10 / SD1

NOT USED — 9 / SD1

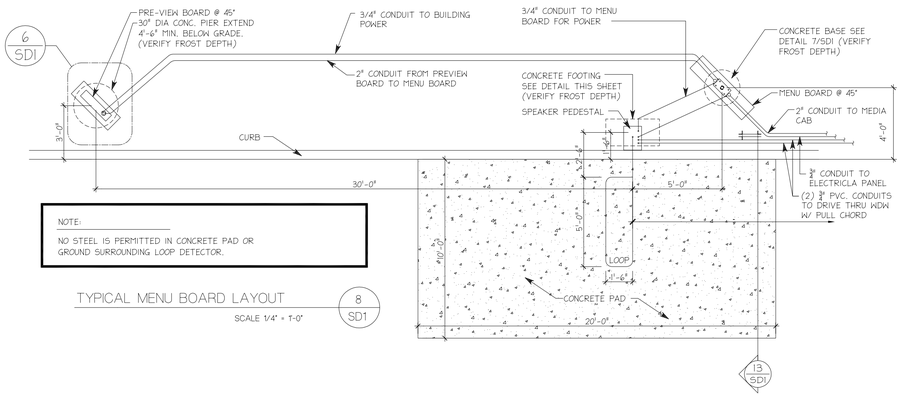

TYPICAL MENU BOARD LAYOUT — SCALE 1/4" = 1'-0" — 8 / SD1

MENU BOARD BASE PLATE DETAIL — SCALE 1" = 1'-0" — 7 / SD1

PREVIEW BOARD BASE PLATE DETAIL — SCALE 1" = 1'-0" — 6 / SD1

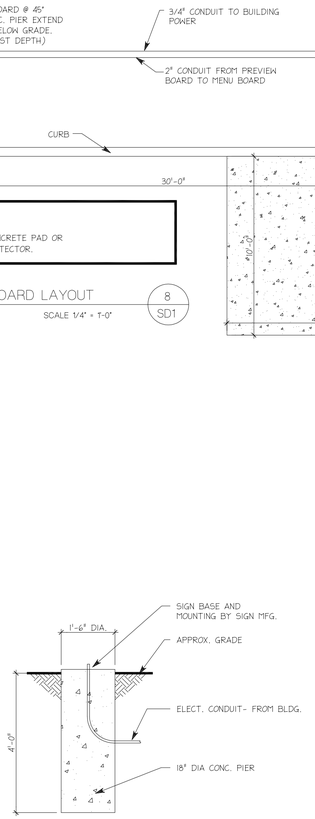

ENTER/EXIT SIGNAGE BASES — SCALE 1/2" = 1'-0" — 5 / SD1

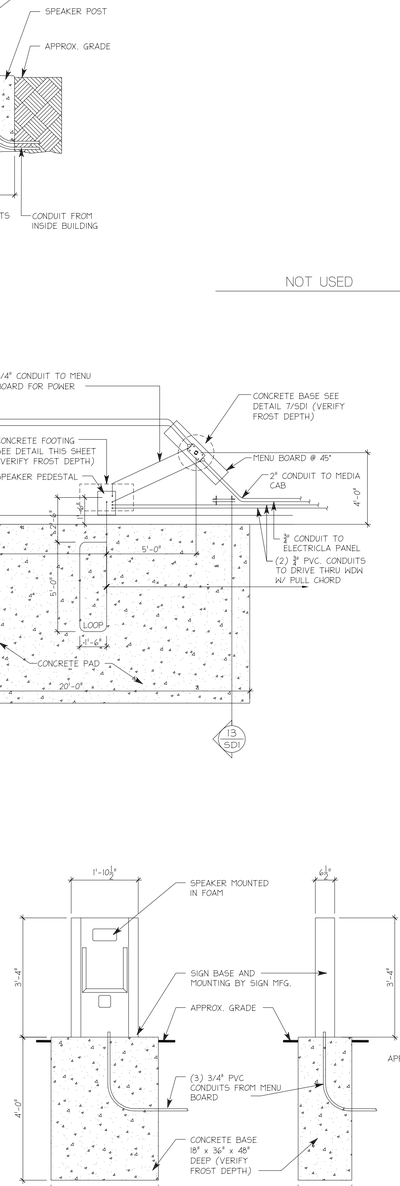

SPEAKER PEDESTAL — SCALE 1/2" = 1'-0" — 4 / SD1

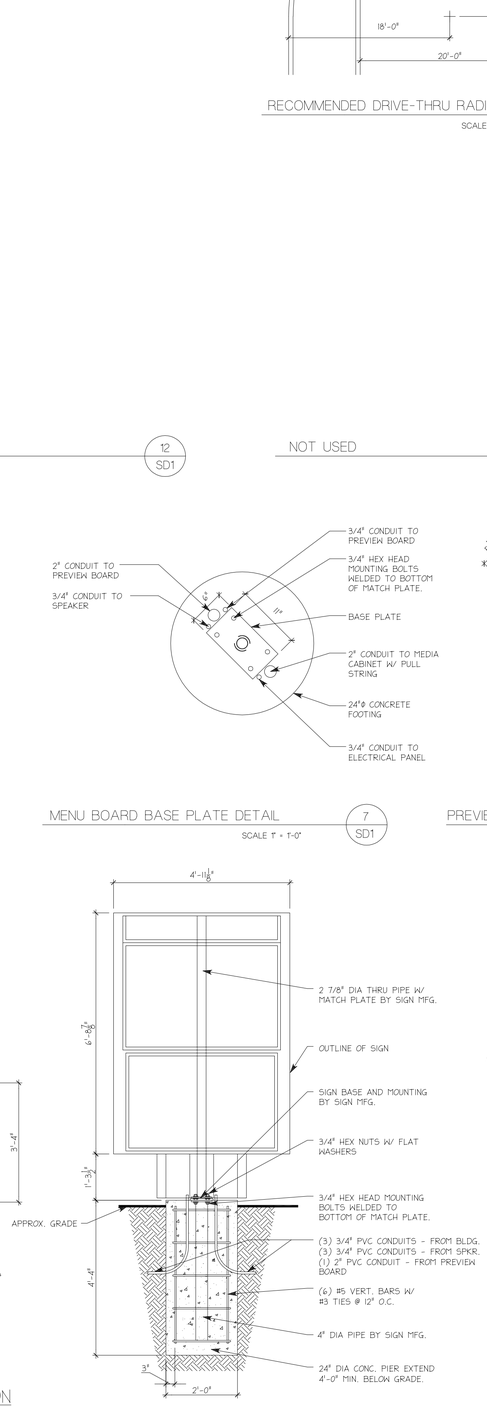

MENU BOARD — SCALE 1/2" = 1'-0" — 3 / SD1

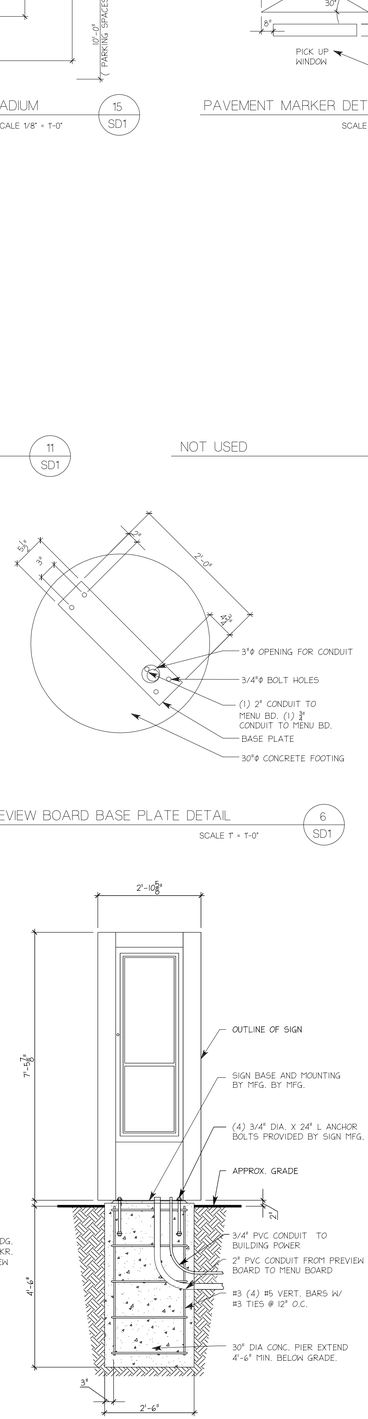

PREVIEW BOARD — SCALE 1/2" = 1'-0" — 2 / SD1

LIGHTING NOTES

1. SITE LIGHTING TO BE A 1000 WATT METAL HALIDE VERTICAL BURN FIXTURE MULTIPLE DISTRIBUTION SHAPES (TYPES 1, 2, 3, 4) WILL BE ALLOWED TO MEET FOOTCANDLE REQUIREMENTS USING SEGMENTED OPTICS.
2. LOT IS REQUIRED TO HAVE AN INITIAL AVERAGE OF 10 FOOTCANDLES AND THEN BE REQUIRED TO MAINTAIN A MINIMUM OF 2 FOOTCANDLES
3. LUMINAIRE FINISH TO BE BRONZE
4. BALLAST SHALL BE MULTITAP 120, 208, 240, OR 277 VOLT 480 VOLT AVAILABLE UPON REQUEST WITH A TWO (2) YEAR WARRANTY
5. APPROVED DISTRIBUTORS: RUEFF LIGHTING 1-800-678-1532
   J.E. MARTIN ASSOC. 1-800-462-8235
   DESIGNED LIGHTING CONCEPTS 1-800-248-5483

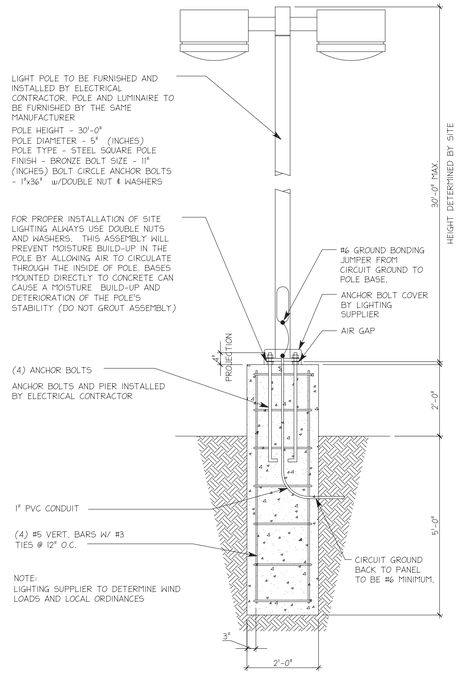

EXTERIOR POLE LIGHTS — SCALE 1/2" = 1'-0" — 1 / SD1

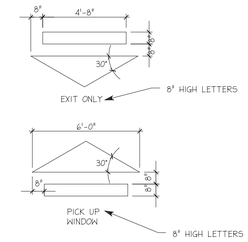

PAVEMENT MARKER DETAILS — SCALE 1/4" = 1'-0" — 14 / SD1

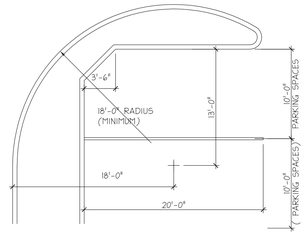

RECOMMENDED DRIVE-THRU RADIUM — SCALE 1/8" = 1'-0" — 15 / SD1

GENERAL NOTES:

1. ALL SIGNS SHALL BE ERECTED IN ACCORDANCE WITH ALL LOCAL CODES AND SOIL CONDITIONS.
2. DESIGNS ARE PER 15 PSF WIND LOADS (VERIFY LOCAL WIND AND SOIL CONDITIONS).
3. ALL PAINTED PAVEMENT MARKERS ARE TO BE SOLID YELLOW AND FURNISHED BY GENERAL CONTRACTOR.
4. WHEN UNABLE TO VIEW CARS PLACING ORDERS DIRECTLY FROM PICK-UP WINDOW A 24" CONVEX MIRROR SHALL BE PLACED IN AN APPROPRIATE LOCATION TO VIEW CUSTOMERS AT ORDER STATION.

REVISIONS:

* INDICATES NO REVISION TO THIS SHEET

DATE ISSUED: 07-02-2008

Atlanta
Boston
Chicago
Columbus
Los Angeles
Miami
Sacramento

wd partners
7007 Discovery Blvd.
Dublin, OH 43017
614.634.7000 T
614.634.7777 F
wdpartners.com

Tim Hortons
1408 CONGRESS STREET
PORTLAND, ME 04102

PAVEMENT DETAILS & MENU SIGN DETAILS

DRAWN BY: MAV CHECKED BY: JPY

SAI # 08138

DRAWING NUMBER: SD1