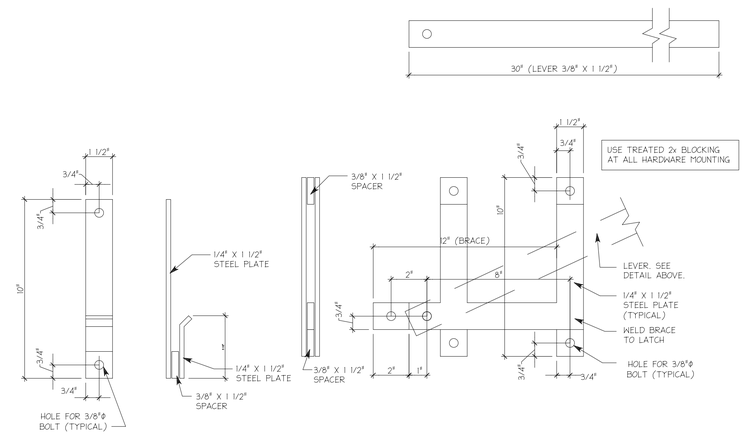

LATCH DETAILS — 8 / SD2

SCALE 3" = 1'-0"

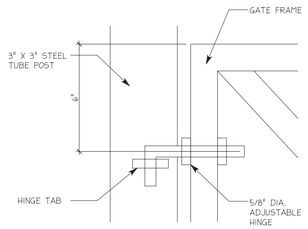

HINGE DETAIL

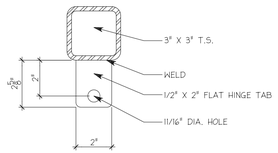

HINGE TAB

HINGE DETAILS — 5 / SD2

SCALE 3" = 1'-0"

NOTE:
STEEL FOR TRASH ENCLOSURES & GATE AVAILABLE THROUGH:
FORTIN WELDING
1152 N. 3RD AVE
COLUMBUS, OH 43212 614 291 4342

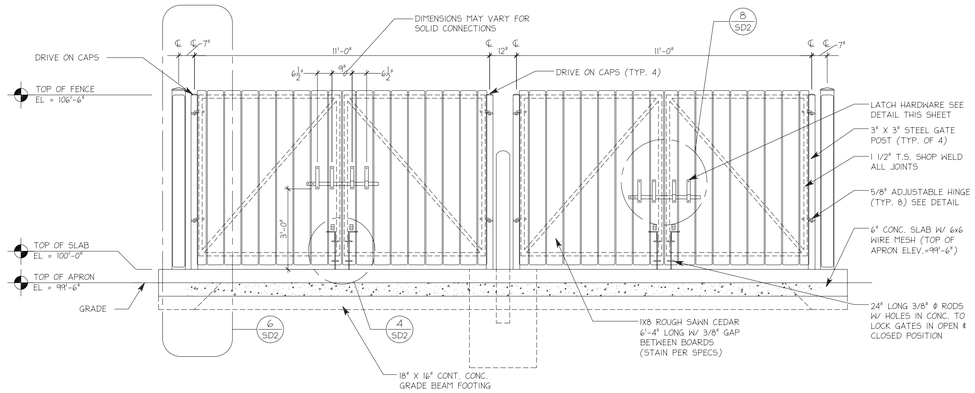

TRASH ENCLOSURE FRONT ELEVATION — 2 / SD2

SCALE 3/8" = 1'-0"

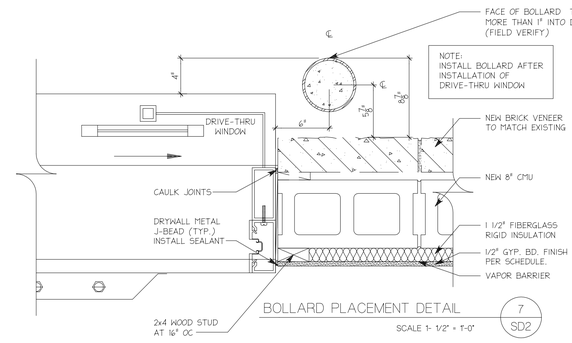

BOLLARD PLACEMENT DETAIL — 7 / SD2

SCALE 1- 1/2" = 1'-0"

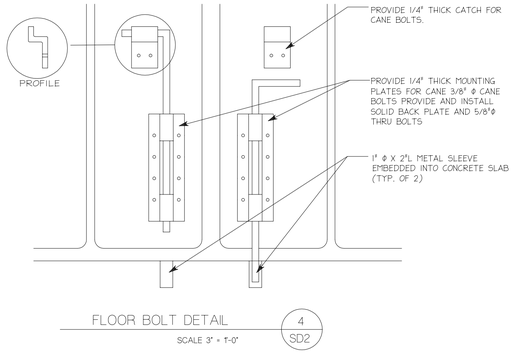

FLOOR BOLT DETAIL — 4 / SD2

SCALE 3" = 1'-0"

NOTE:
ELEVATIONS ON THIS SHEET ARE FOR REFERENCE ONLY AND ARE NOT RELATED TO THE BUILDING SLAB ELEVATION. SEE SITE PLAN FOR ACTUAL ELEVATIONS.

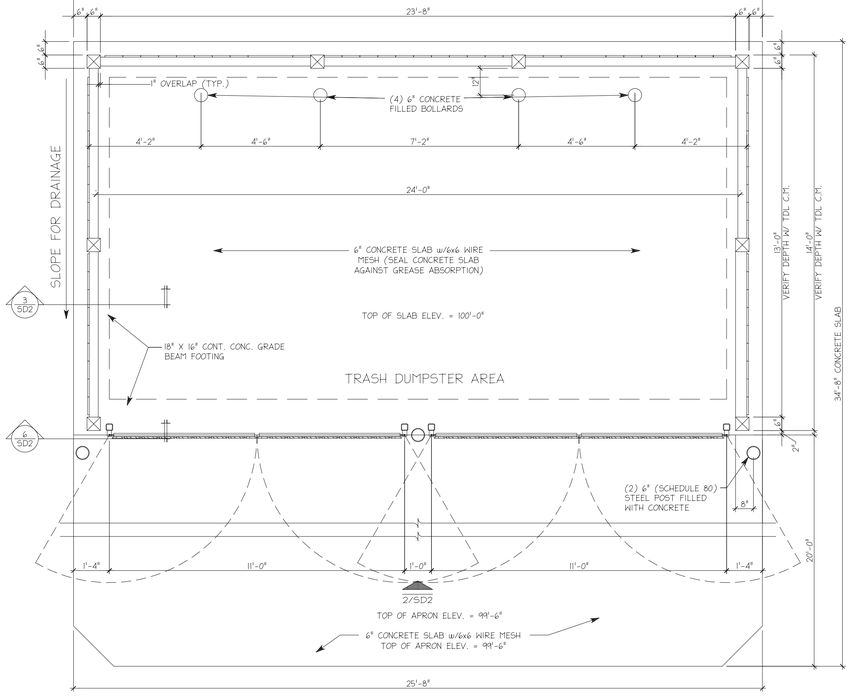

TRASH ENCLOSURE PLAN — 1 / SD2

SCALE 3/8" = 1'-0"

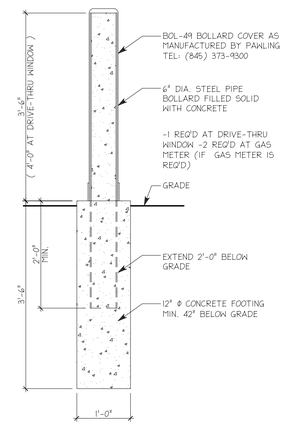

BOLLARD DETAIL — 9 / SD2

SCALE 3/4" = 1'-0"

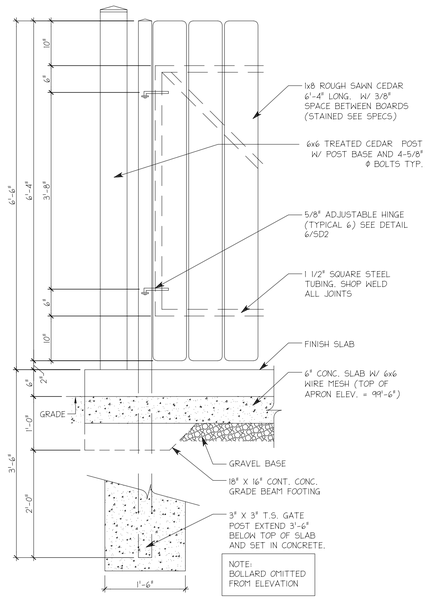

HINGE POST — 6 / SD2

SCALE 3/4" = 1'-0"

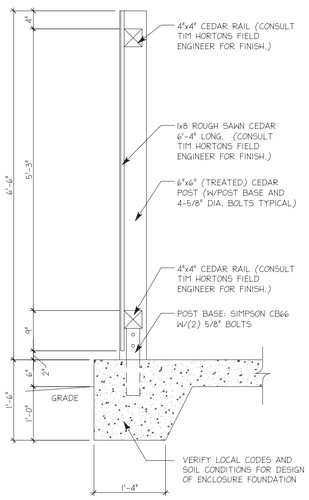

POST AND RAILS — 3 / SD2

SCALE 3/4" = 1'-0"

REVISIONS:

* INDICATES NO REVISION TO THIS SHEET

DATE ISSUED: 07-02-2008

Atlanta
Boston
Chicago
Columbus
Los Angeles
Miami
Sacramento

wd partners

7007 Discovery Blvd.
Dublin, OH 43017
614.634.7000 T
614.634.7777 F

wdpartners.com

Tim Hortons

1408 CONGRESS STREET
PORTLAND, ME 04102

SITE DETAILS-
TRASH ENCLOSURE

DRAWN BY: MAV CHECKED BY: JPY

SAI # 08138

DRAWING NUMBER:
SD2