SUBSURFACE WASTEWATER DISPOSAL SYSTEM APPLICATION

Maine Department of Human Services
Division of Health Engineering, Station 10 SHS
(207) 287-5672 FAX (207) 287-4172

Town, City, Plantation	Street, Road Subdivision	Owner's Name
PORTLAND	134 FENWAY STREET	MICHELLE & ROBERT BROOKS

SITE PLAN — Scale 1" = 60 Ft. or as shown

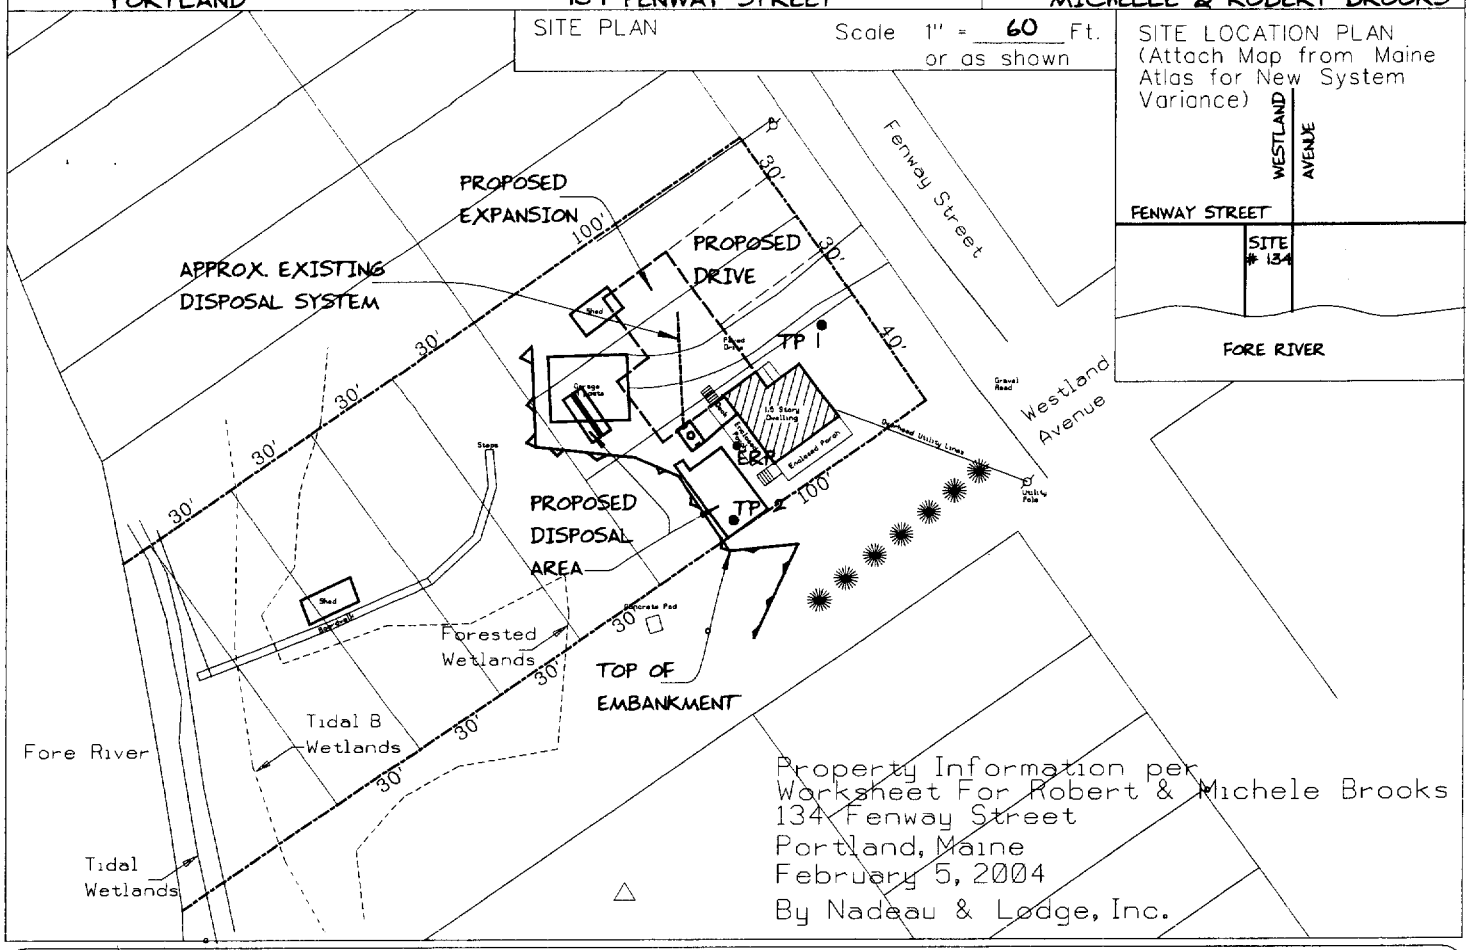

SITE LOCATION PLAN (Attach Map from Maine Atlas for New System Variance)

SOIL DESCRIPTION AND CLASSIFICATION (Location of Observation Holes Shown Above)

Observation Hole TP 1 ■ Test Pit ☐ Boring
" Depth of Organic Horizon Above Mineral Soil

DEPTH BELOW MINERAL SOIL SURFACE (inches)

	Texture	Consistency	Color	Mottling
0–10	FINE SANDY LOAM	FROZEN	DARK BROWN	
10–20	LOAMY FINE SAND TO SANDY LOAM	FIRM	OLIVE BROWN	COMMON DISTINCT
30	LIMIT OF EXCAVATION			

Soil Classification		Slope	Limiting Factor	
8	C	____ %	20 ■	■ Ground Water ☐ Restrictive Layer ☐ Bedrock ☐ Pit Depth
Profile	Condition			

Observation Hole TP 2 ■ Test Pit ☐ Boring
" Depth of Organic Horizon Above Mineral Soil

DEPTH BELOW MINERAL SOIL SURFACE (inches)

	Texture	Consistency	Color	Mottling
0–10	SANDY LOAM (FILL)	FROZEN	DARK BROWN	
10–30	FINE SAND	FRIABLE	OLIVE BROWN	

Soil Classification		Slope	Limiting Factor	
FILLED	LAND	____ %	____ ■	☐ Ground Water ☐ Restrictive Layer ☐ Bedrock ☐ Pit Depth
Profile	Condition			

Albert Frick — Site Evaluator Signature

163 — SE *

4/26/2004 — Date

ALBERT FRICK ASSOCIATES – 95A COUNTY ROAD ROAD GORHAM, MAINE 04038 – (207) 839-5563