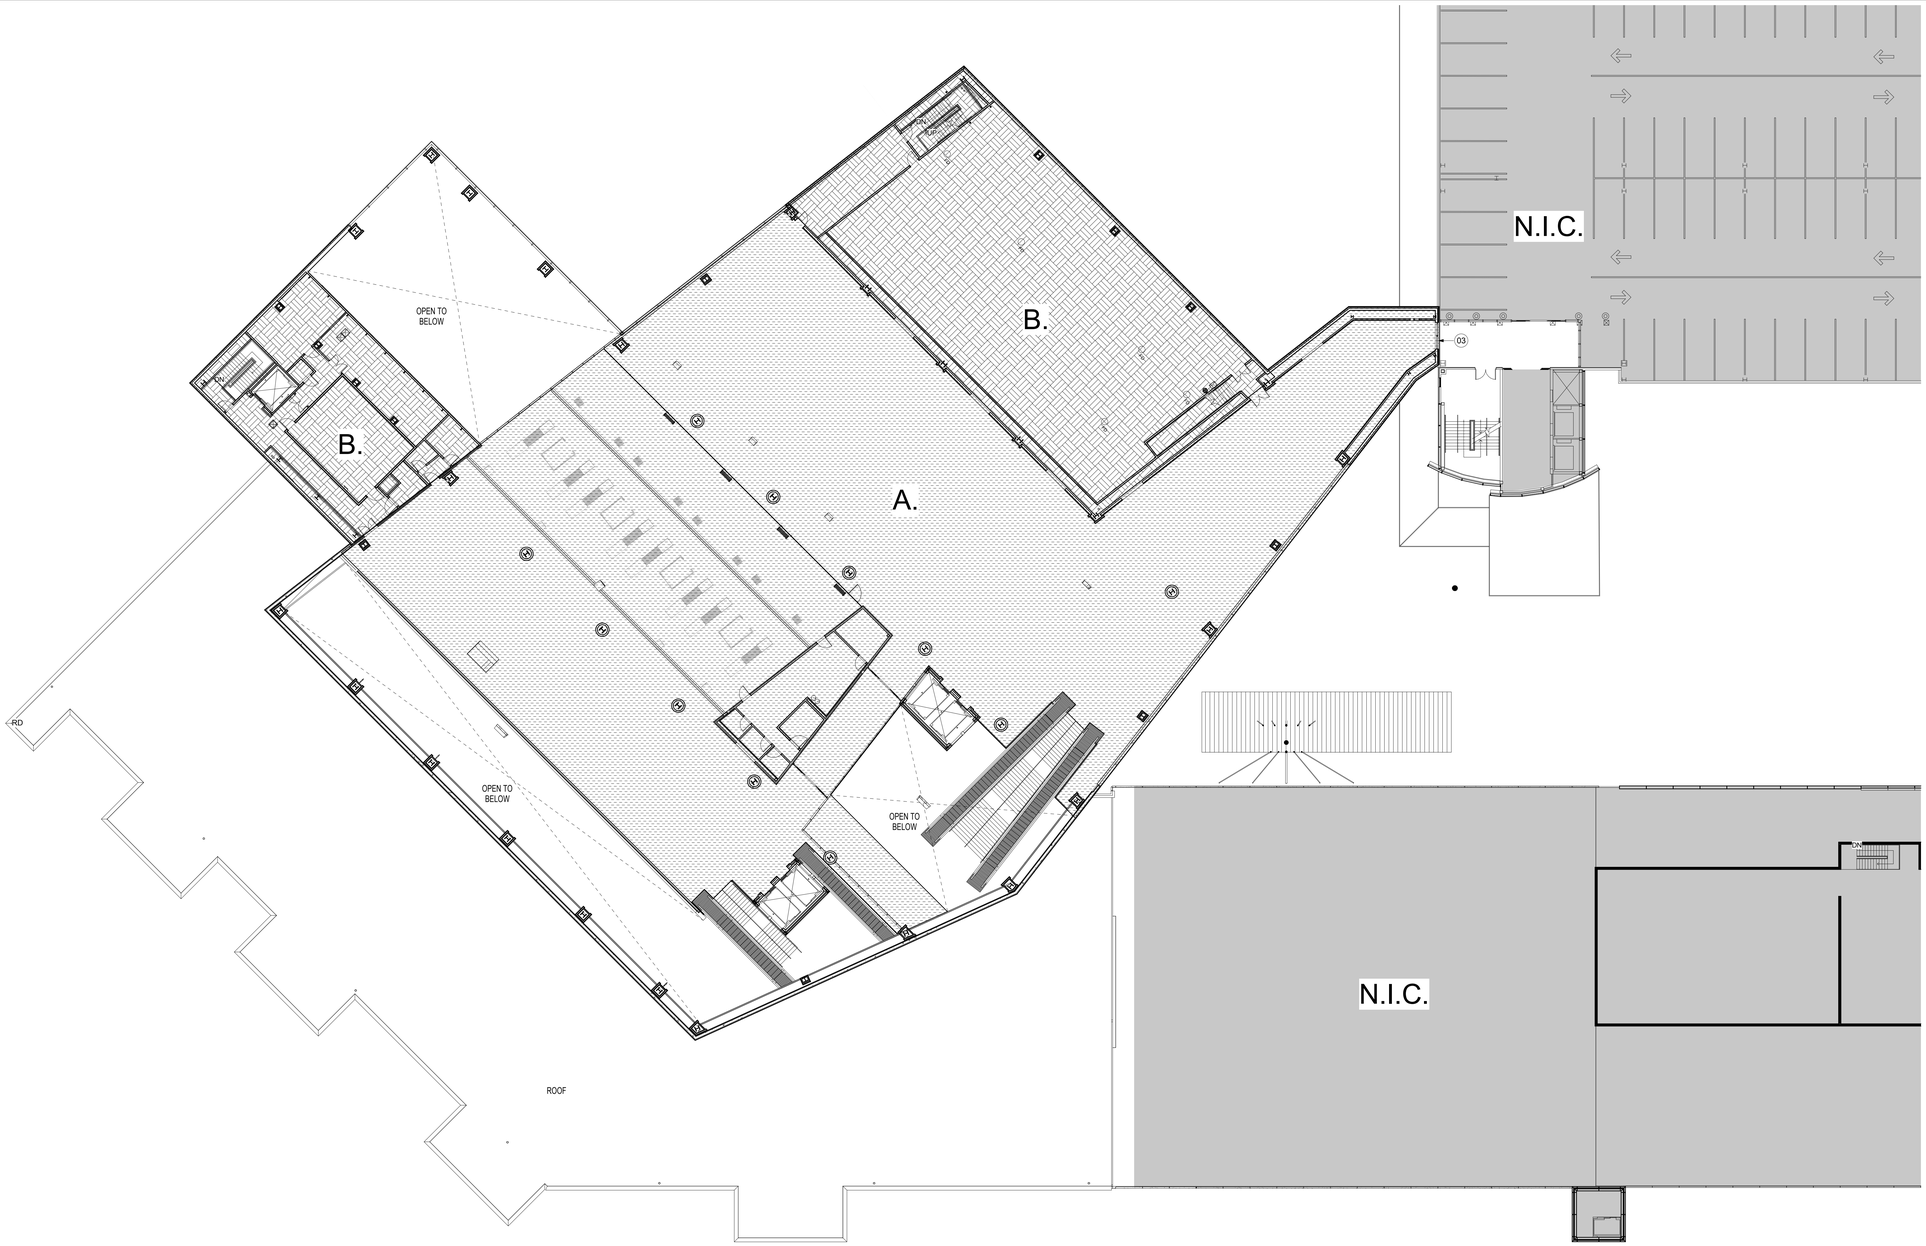

SHEET NOTES

01 TOP OF FINISHED CONCRETE TO MATCH TOP OF FINSIHED CONCRETE AT CONNECTING STAIR/RAMP. RE: A10.03 FOR DETAILS AT CONNECTION.

02 TOP OF FINISHED CONCRETE AT NEW TERMINAL TO ALIGN WITH TOP OF SLAB AT EXISTING TERMINAL. RE: A12.77 FOR TRANSITION / EXPANSION JOINT DETAILS FROM EXISTING TO NEW TERMINAL.

03 RE: A09.23 FOR TRANSITION / EXPANSION JOINT DETAILS FROM NEW EXPANSION TO EXISITING GARAGE. T.O. SLAB AT GARAGE TO BE VERIFIED IN FIELD. SLAB MAY NEED TO BE FEATHERED UP/DOWN TO ALIGN AT CONNECTIONS.

GENERAL NOTES

A 1/4" CONCRETE GRIND. REFER TO A05 SERIES FOR SCHEDULED FLOOR FINISH

B TOP OF STRUCTURAL SLAB TO ALIGN WITH TOP OF 1/4" CONCRETE GRIND

C 3/4" SLAB DEPRESSSION. TOP OF CERAMIC TILE TO ALIGN WITH TOP OF FINISHED POLISHED CONCRETE FLOOR. REFER TO 5/A12.76

D 1-1/2" SLAB DEPRESSION. TOP OF WALK OF MAT TO ALIGN WITH TOP OF FINISHED POLISHED CONCRETE FLOOR. REFER TO 1/A12.76

E 1/2" SLAB DEPRESSION. TOP OF CARPET TILE TO ALIGN WITH TOP OF FINSIHSED POLISHED CONCRETE FLOOR. REFER TO 6/A12.76

F NOT IN CONTRACT (NIC)

Portland International Jetport

1001 Westbrook Street
Portland, Maine 04102

Gensler
2020 K Street, Northwest
Suite 200
Washington DC 20006
Telephone 202.721.5200
Facsimile 202.872.8587

Issue	Date & Issue Description	By	Check
01	10/26/09		
	ISSUED FOR PERMIT		

Seal/Signature

LICENSED ARCHITECT
WILLIAM D. HOGAN
No. 4

Project Name
PWM Terminal Enhancement

Project Number
09.6395.000

Description
TOP OF SLAB ALIGNMENT DIAGRAM - LEVEL 4

Scale
As indicated

A00.72

© 2009 Gensler

CONCRETE SLAB DIAGRAM - LEVEL 4
SCALE: 1/16" = 1'-0"

A01.DS4

1

M:\09.6395.000\BIM\Building Model_User Model Files\Clifford Takara_09.6395.000_PWM Jetport Expansion 00.rvt