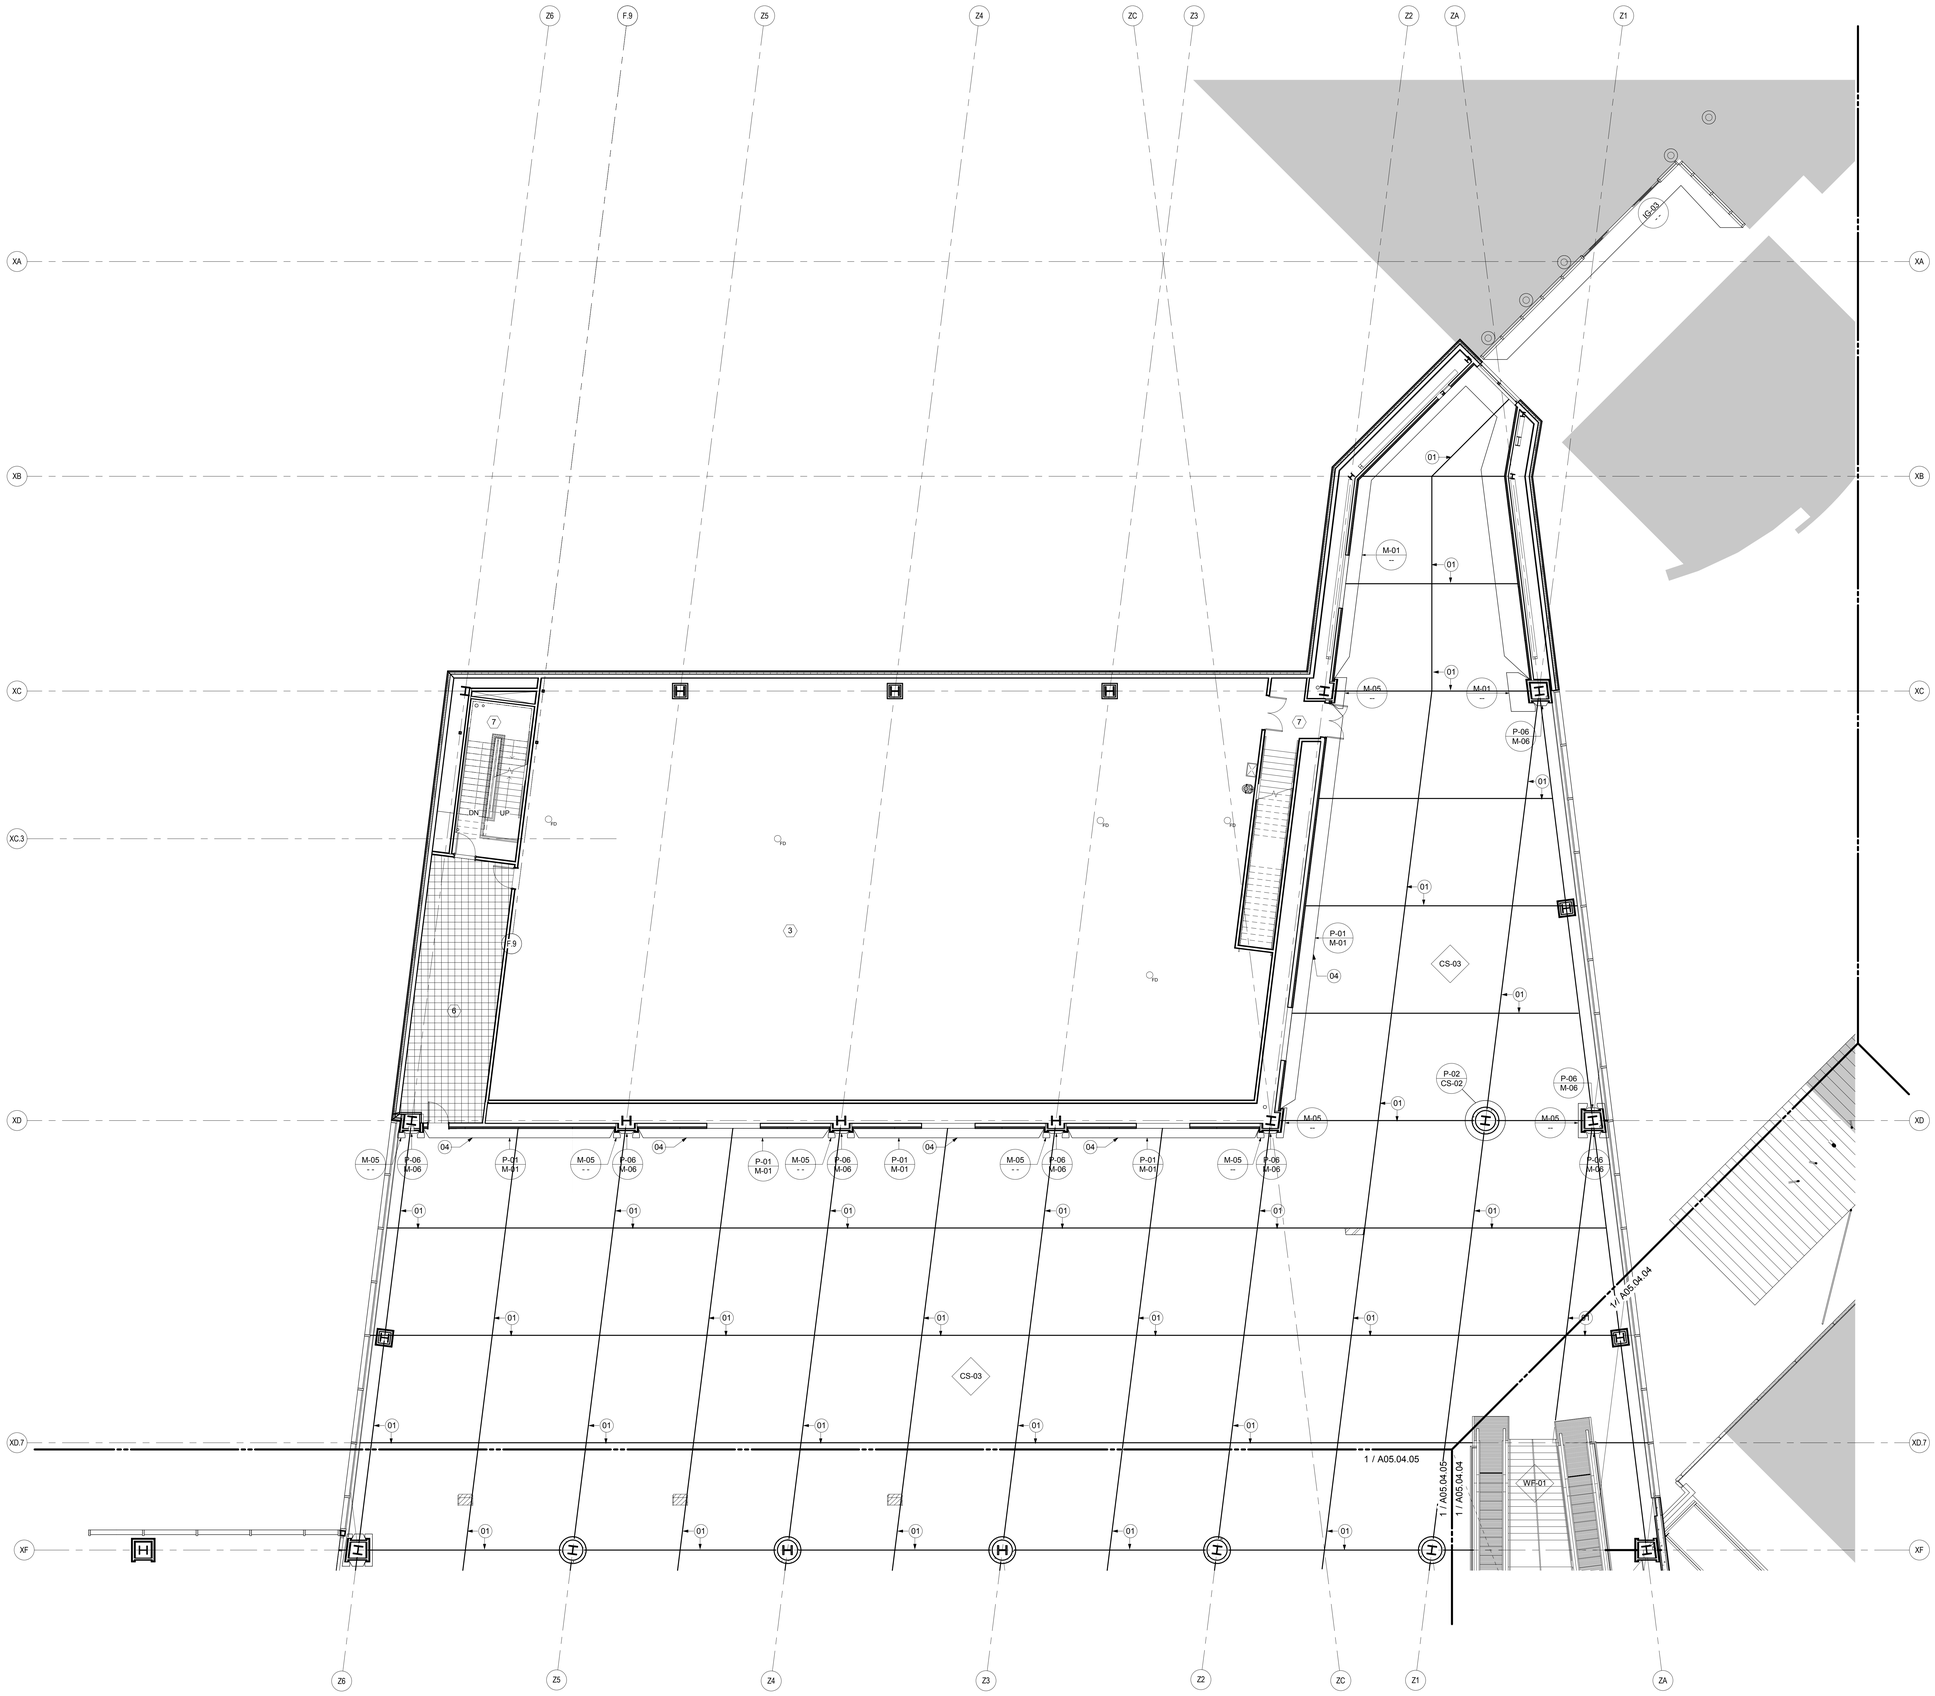

FINISH PLAN - LEVEL 4 - ZONE 6

SCALE: 1/8" = 1'-0"

A01.DS4

1

M:\09.6395.000\BIM\Building Model_User Model Files\Clifford Takara_09.6395.000_PWM Jetport Expansion 00.rvt

SHEET NOTES

01 SOFF-CUT CONTROL JOINT, TYP. REFER TO 8/A12.76
02 STAINLESS STEEL M-04 PLATE AT FLOOR/LEDGE ADJACENT TO ESCALATOR.
03 RACEWAY DUCT. RE: TO DETAIL 9/A12.76 AND RE: ELECTRICAL DRAWINGS FOR ADDITIONAL INFORMATION.
04 REFER TO ELEVATION FOR FINISHES
05 FOR TRANSITION BETWEEN CONCRETE CS-03 AND CONCRETE CS-04 REFER TO DETAIL 7/A12.76
06 INTERIOR OF ELEVATOR HOISTWAY TO BE PAINTED P-01

ROOM FINISH GROUPS

1 MDF/IDF/ELEC CLOSETS
WALLS: P-01
BASE: WB-04
FLOORS: RT-01

2 BOH SUPPORT
WALLS: P-06
BASE: WB-04
FLOORS: RT-02

3 MECH/ ELEC RM
WALLS: P-01
BASE: WB-03
FLOORS: CS-01

4 SERV. CORR
WALLS: P-06/ WP-01
BASE: WB-04
FLOORS: CS-01

5 STORAGE SPACES
WALLS: P-06
BASE: WB-04
FLOORS: CS-01

6 VESTIBULE/SERV. CORR
WALLS: P-06/WP-01 (2'-10" HIGH A.F.F.)
BASE: WB-04
FLOORS: RT-02

7 EGRESS STAIRS
WALLS: P-06
FLOORS: CS-01
RAILINGS: P-05

8 SECURITY OPS
WALLS: P-01
BASE: WB-02
FLOORS: CP-01

GENERAL NOTES

A ALL WALL FINISHES TO BE PAINTED IN P-01 U.O.N.
B ALL FLOOR FINISHES TO BE CS-01 U.O.N.
C FOR TRANSISTIONS DETAILS REFER TO A12.73
D FOR TRANSISTIONS BETWEEN CONCRETE AND RESILIENT TILE REFER TO DETAIL 4/A12.76
E FOR TRANSISTIONS BETWEEN CARPET AND CONCRETE REFER TO DETAIL 6/A12.76
F FOR TRANSISTIONS BETWEEN RESILIENT TILE AND CARPET REFER TO DETAIL 3/A12.76
G FOR TRANSITION BETWEEN CONCRETE AND CERAMIC TILE REFER TO DETAIL 5/A12.76
H FOR TRANSITION BETWEEN CONCRETE CS-03 AND CS-04 REFER TO DETAIL 7/A12.76
I FOR EXTERIOR FINISHES REFER TO EXTERIOR ELEVATIONS FOR ADDITIONAL INFORMATION.
J WP-01 WALL PROTECTION TO BE 2'-10" HIGH AFF, U.O.N.

KEY PLAN

Portland International Jetport

1001 Westbrook Street
Portland, Maine 04102

Gensler
2020 K Street, Northwest
Suite 200
Washington DC 20006
Telephone 202.721.5200
Facsimile 202.872.8587

Issue	Date & Issue Description	By	Check
01	09/22/08		
	DESIGN DEVELOPMENT		
02	12/03/08		
	75% CONSTRUCTION DOCUMENTS		
03	01/23/09		
	95% CONSTRUCTION DOCUMENTS		
04	10/26/09		
	ISSUED FOR PERMIT		

Seal/Signature

Project Name
PWM Terminal Enhancement

Project Number
09.6395.000

Description
FINISH PLAN - LEVEL 4 - ZONE 6

Scale
As indicated

Ref. North

A05.04.06

© 2009 Gensler