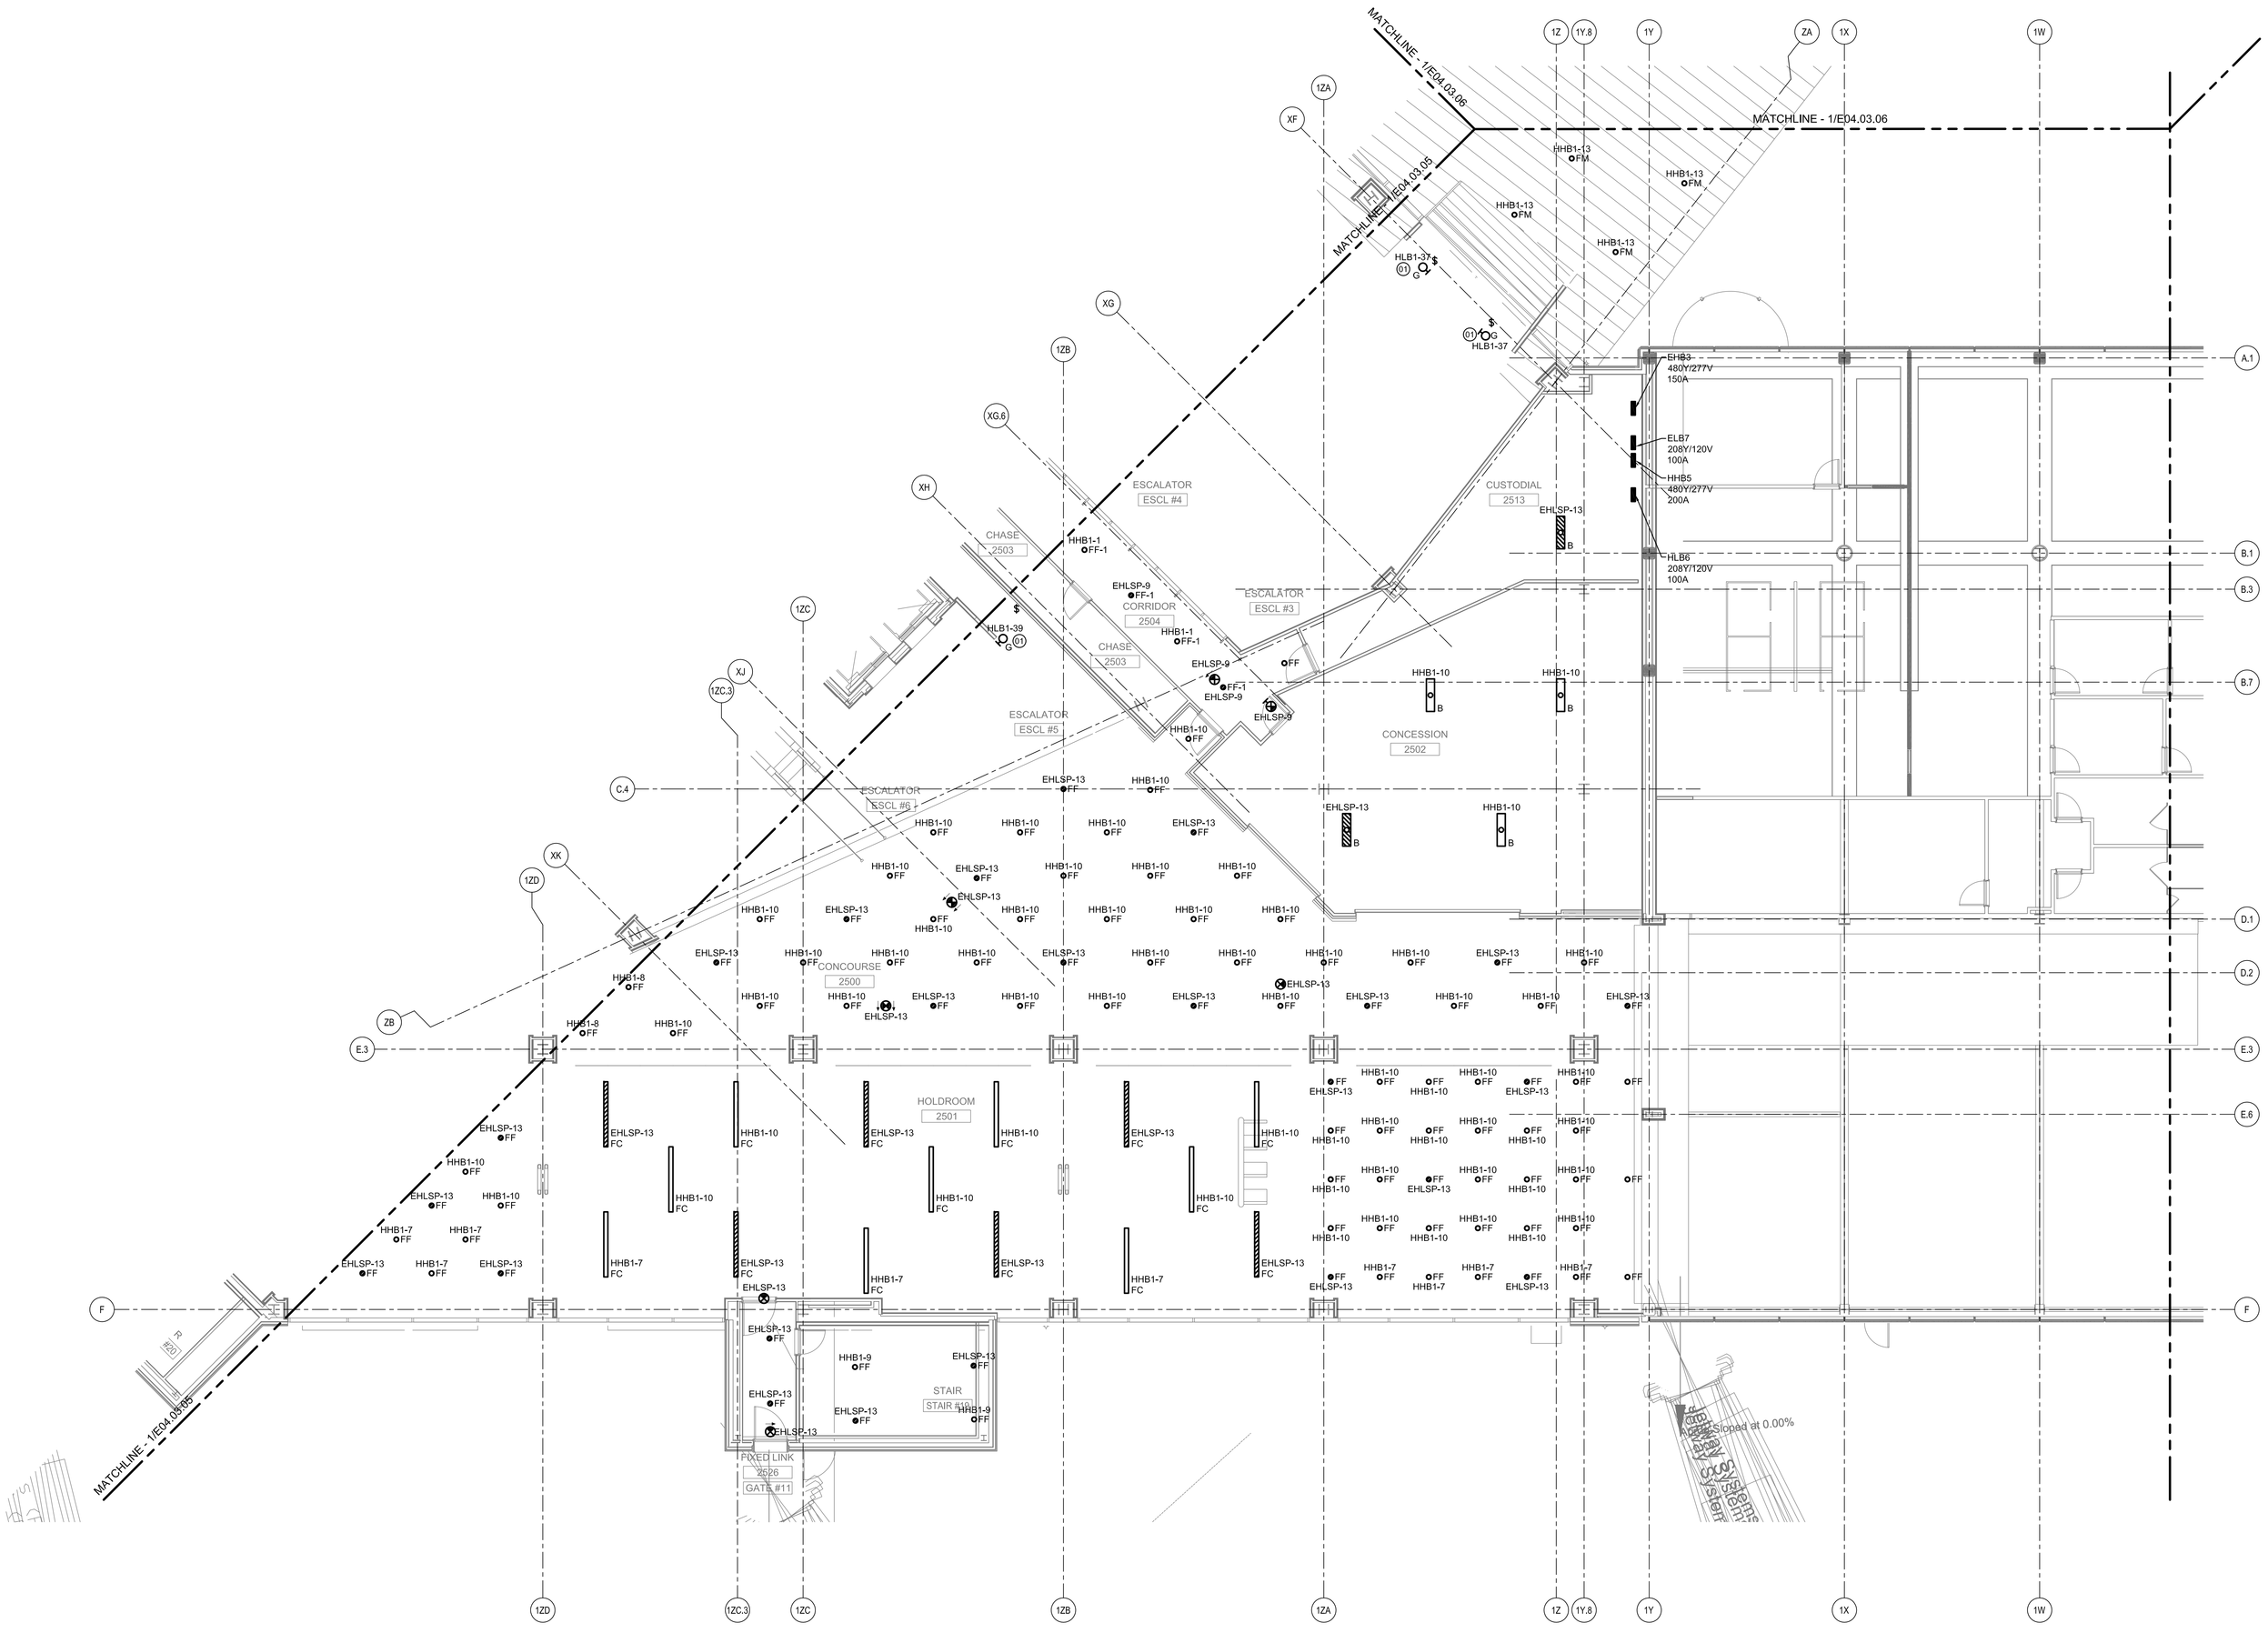

ELECTRICAL LIGHTING PLAN - LEVEL 3 - ZONE 4

SCALE: 1/8" = 1'-0"

1

SHEET NOTES

01 PROVIDE CONVENIENCE LIGHT WITH SWITCH IN THE ESCALATOR UPPER LEVEL MACHINE SPACE. COORDINATE LOCATION AND INSTALLATION WITH THE ESCALATOR CONTRACTOR.

GENERAL NOTES

A SEE SHEET E00.00 FOR LEGEND AND GENERAL NOTES.

KEY PLAN

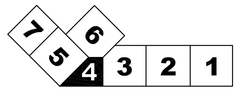

Portland International Jetport

1001 Westbrook Street
Portland, Maine 04102

Gensler
2020 K Street, NW
Suite 200
Washington, DC 20006
Telephone 202.721.5200
Facsimile 202.872.8587

oest ASSOCIATES, INC.
343 Gorham Road, South Portland, ME 04106 P (207) 761-1770 F (207) 774-1244 www.oest.com
engineers · architects · surveyors · construction managers

Issue	Date & Issue Description	By	Check
01	09/22/08	LAM	BHG
	DESIGN DEVELOPMENT		
02	12/03/08	LAM	BHG
	75% CONSTRUCTION DOCUMENTS		
03	01/23/09	LAM	BHG
	95% CONSTRUCTION DOCUMENTS		
04	10/26/09	LAM	BHG
	ISSUED FOR PERMIT		

Seal/Signature

Project Name
PWM Terminal Enhancement

Project Number
09.6395.000

CAD File Name
T:\5330101\Sheets\E04.03.04.dwg

Description
ELECTRICAL LIGHTING PLAN - LEVEL 3 - ZONE 4

Scale
1/8" = 1'-0"

Ref. North

E04.03.04

©2009 Gensler