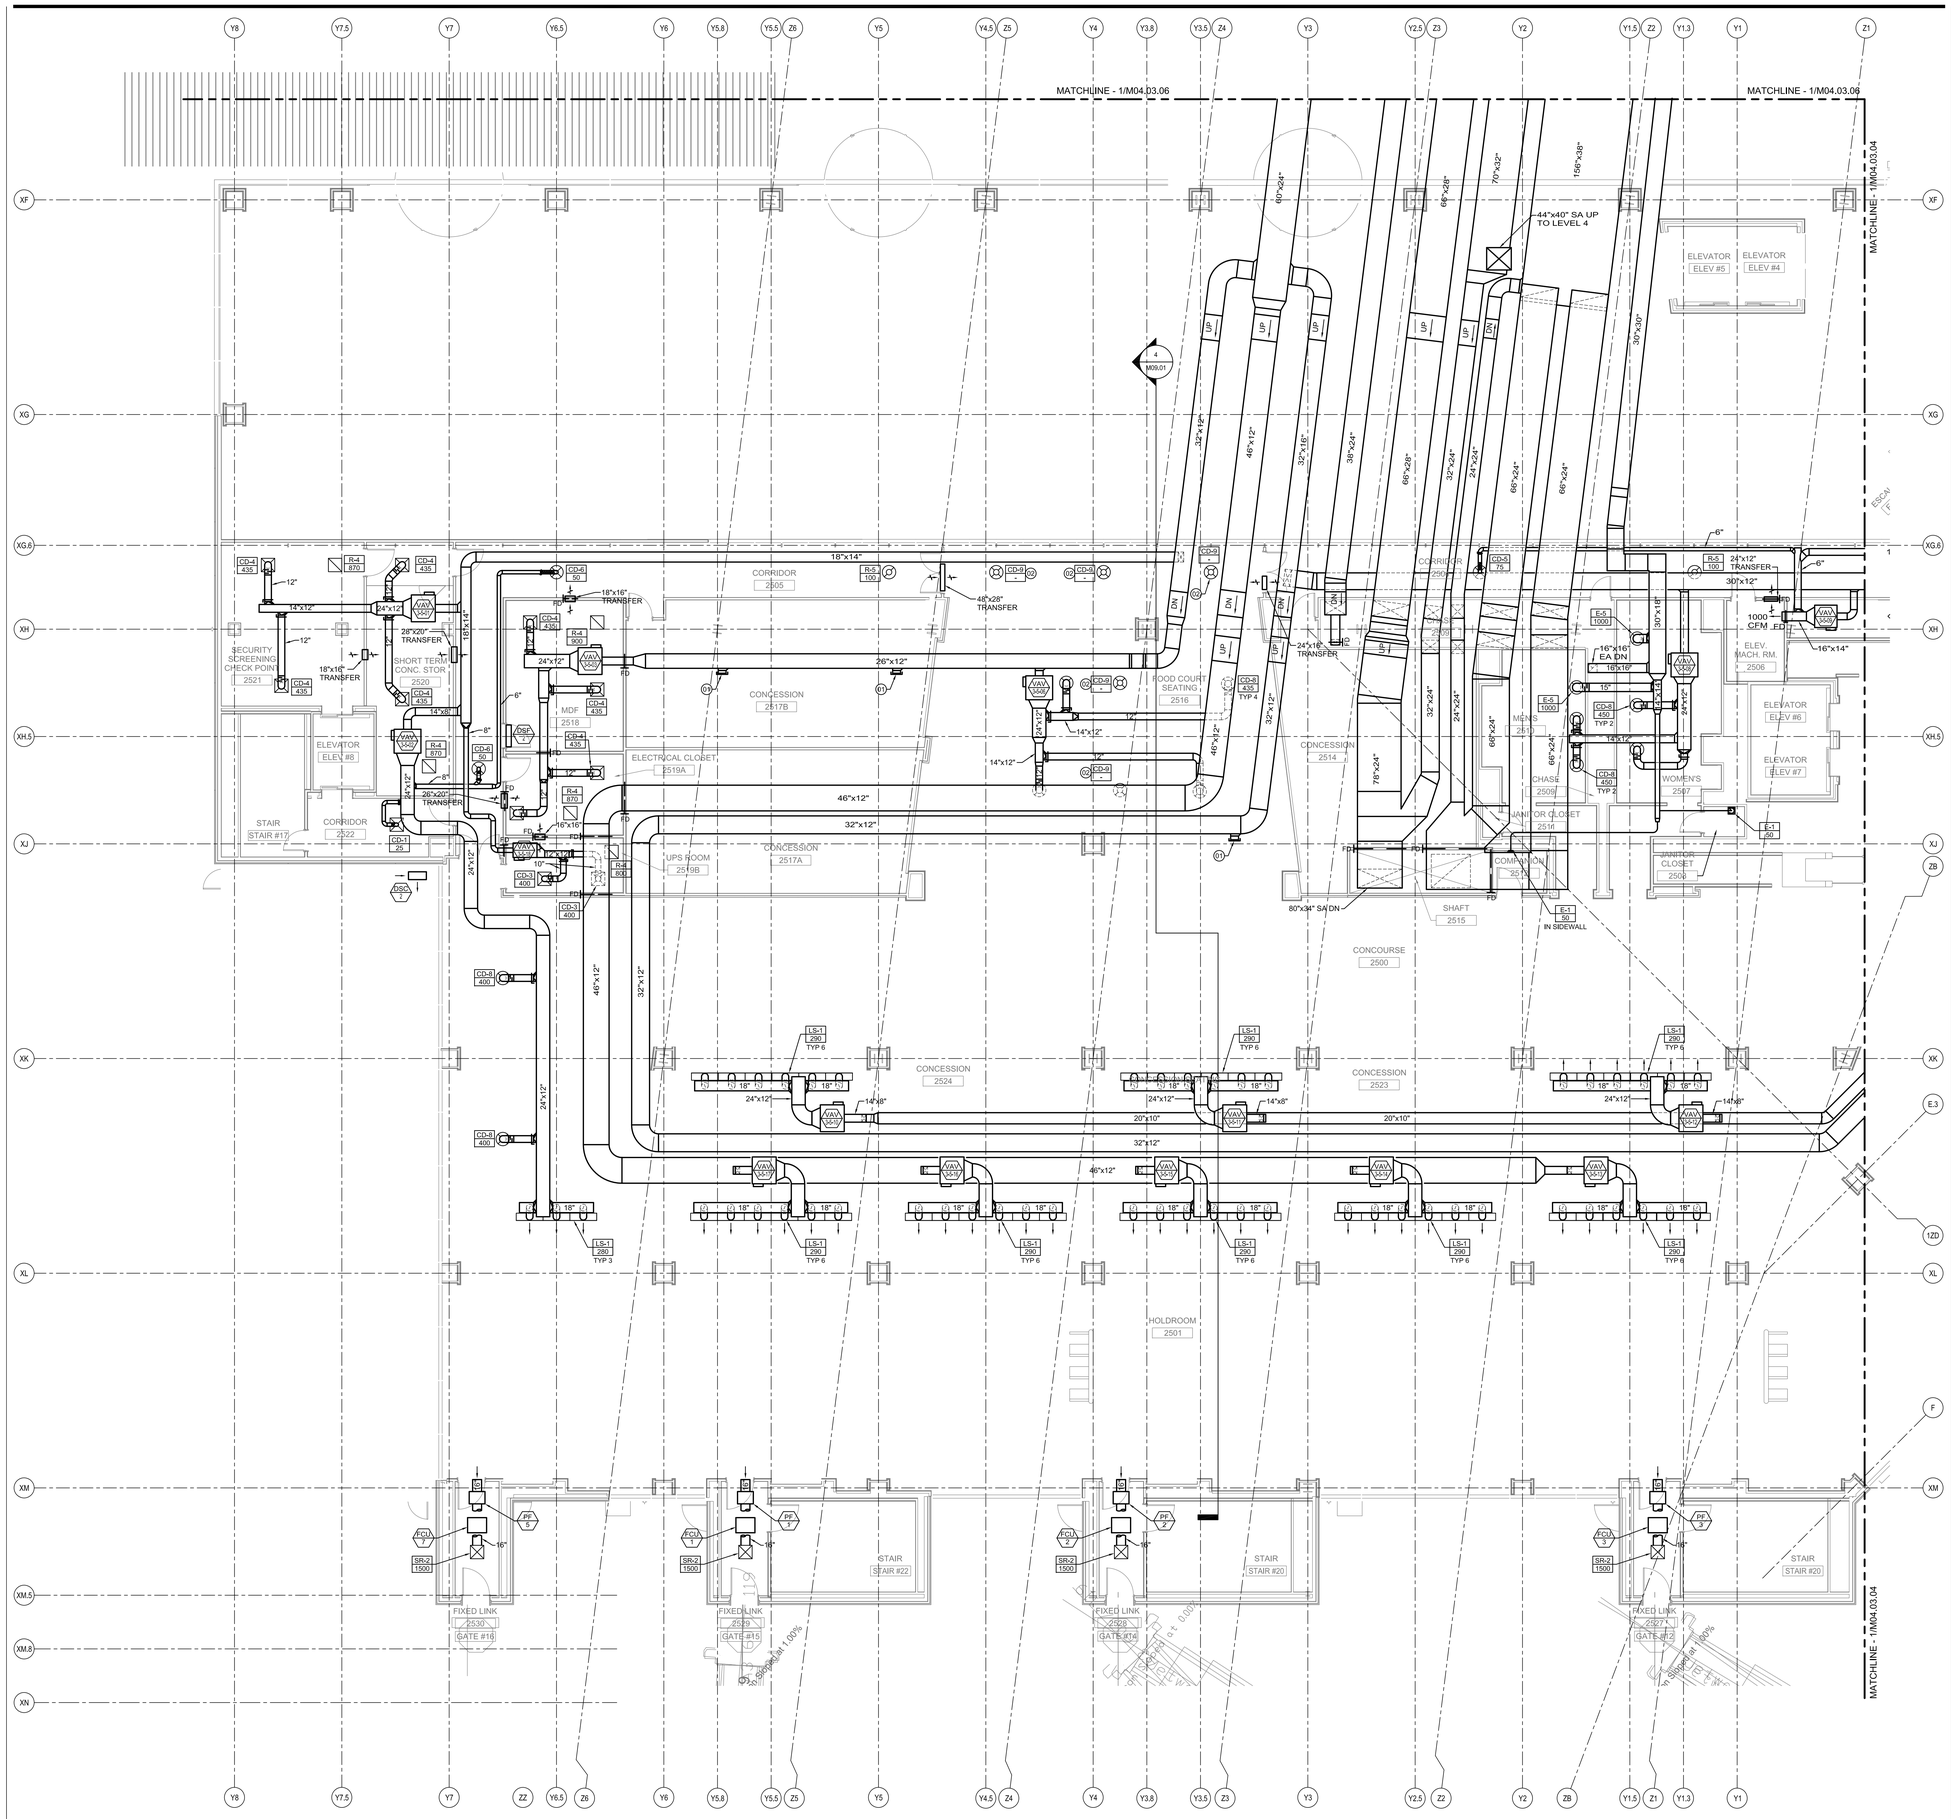

MECHANICAL DUCTWORK PLAN - LEVEL 3 - ZONE 5

SCALE: 1/8" = 1'-0"

1

SHEET NOTES

01 PROVIDE CAPPED 14"x8" SUPPLY TAKEOFF FOR FUTURE INSTALLATION OF VAV BOX.

02 CEILING MOUNTED SUPPLY DIFFUSER FOR TRANSFER OF RETURN AIR FROM CORRIDOR CEILING PLENUM TO MAIN BUILDING RETURN AIR STREAM.

GENERAL NOTES

A SEE SHEET M00.00 FOR LEGEND AND GENERAL NOTES.

B SUPPLY DUCTWORK SHALL BE SMACNA 10 INCH PRESSURE CLASS FROM AIR HANDLER OUTLET CONNECTIONS TO THE FAN POWERED VAV BOXES IN ALL AREAS AND TO THE SUPPLY REGISTERS AND GRILLES IN THE BAGGAGE HANDLING SPACE. RETURN DUCTWORK SHALL BE SMACNA 10 INCH PRESSURE CLASS FROM THE INLET OPENINGS TO THE AIR HANDLER CONNECTIONS.

KEY PLAN

Portland International Jetport

1001 Westbrook Street
Portland, Maine 04102

Gensler
2020 K Street, NW
Suite 200
Washington, DC 20006
Telephone 202.721.5200
Facsimile 202.872.8587

DEST ASSOCIATES, INC.
343 Gorham Road, South Portland, ME 04106 P: (207) 741-1770 F: (207) 774-1244 www.dest.com
engineers · architects · surveyors · construction managers

Issue	Date & Issue Description	By	Check
01	07/11/08	PWZ	RHB
	SCHEMATIC DESIGN		
02	09/22/08	PWZ	RHB
	DESIGN DEVELOPMENT		
03	12/03/08	PWZ	RHB
	75% CONSTRUCTION DOCUMENTS		
04	01/23/09	PWZ	RHB
	95% CONSTRUCTION DOCUMENTS		
05	10/26/09	PWZ	RHB
	ISSUED FOR PERMIT		

Seal/Signature

STATE OF MAINE ROBERT H. BROWN No. 4602 PROFESSIONAL ENGINEER

10/26/09

Project Name
PWM Terminal Enhancement

Project Number
09.6395.000

CAD File Name
T:\5330101\Sheets\M04.03.05.dwg

Description
MECHANICAL DUCTWORK PLAN - LEVEL 3 - ZONE 5

Scale
1/8" = 1'-0"

Ref. North

M04.03.05

©2009 Gensler