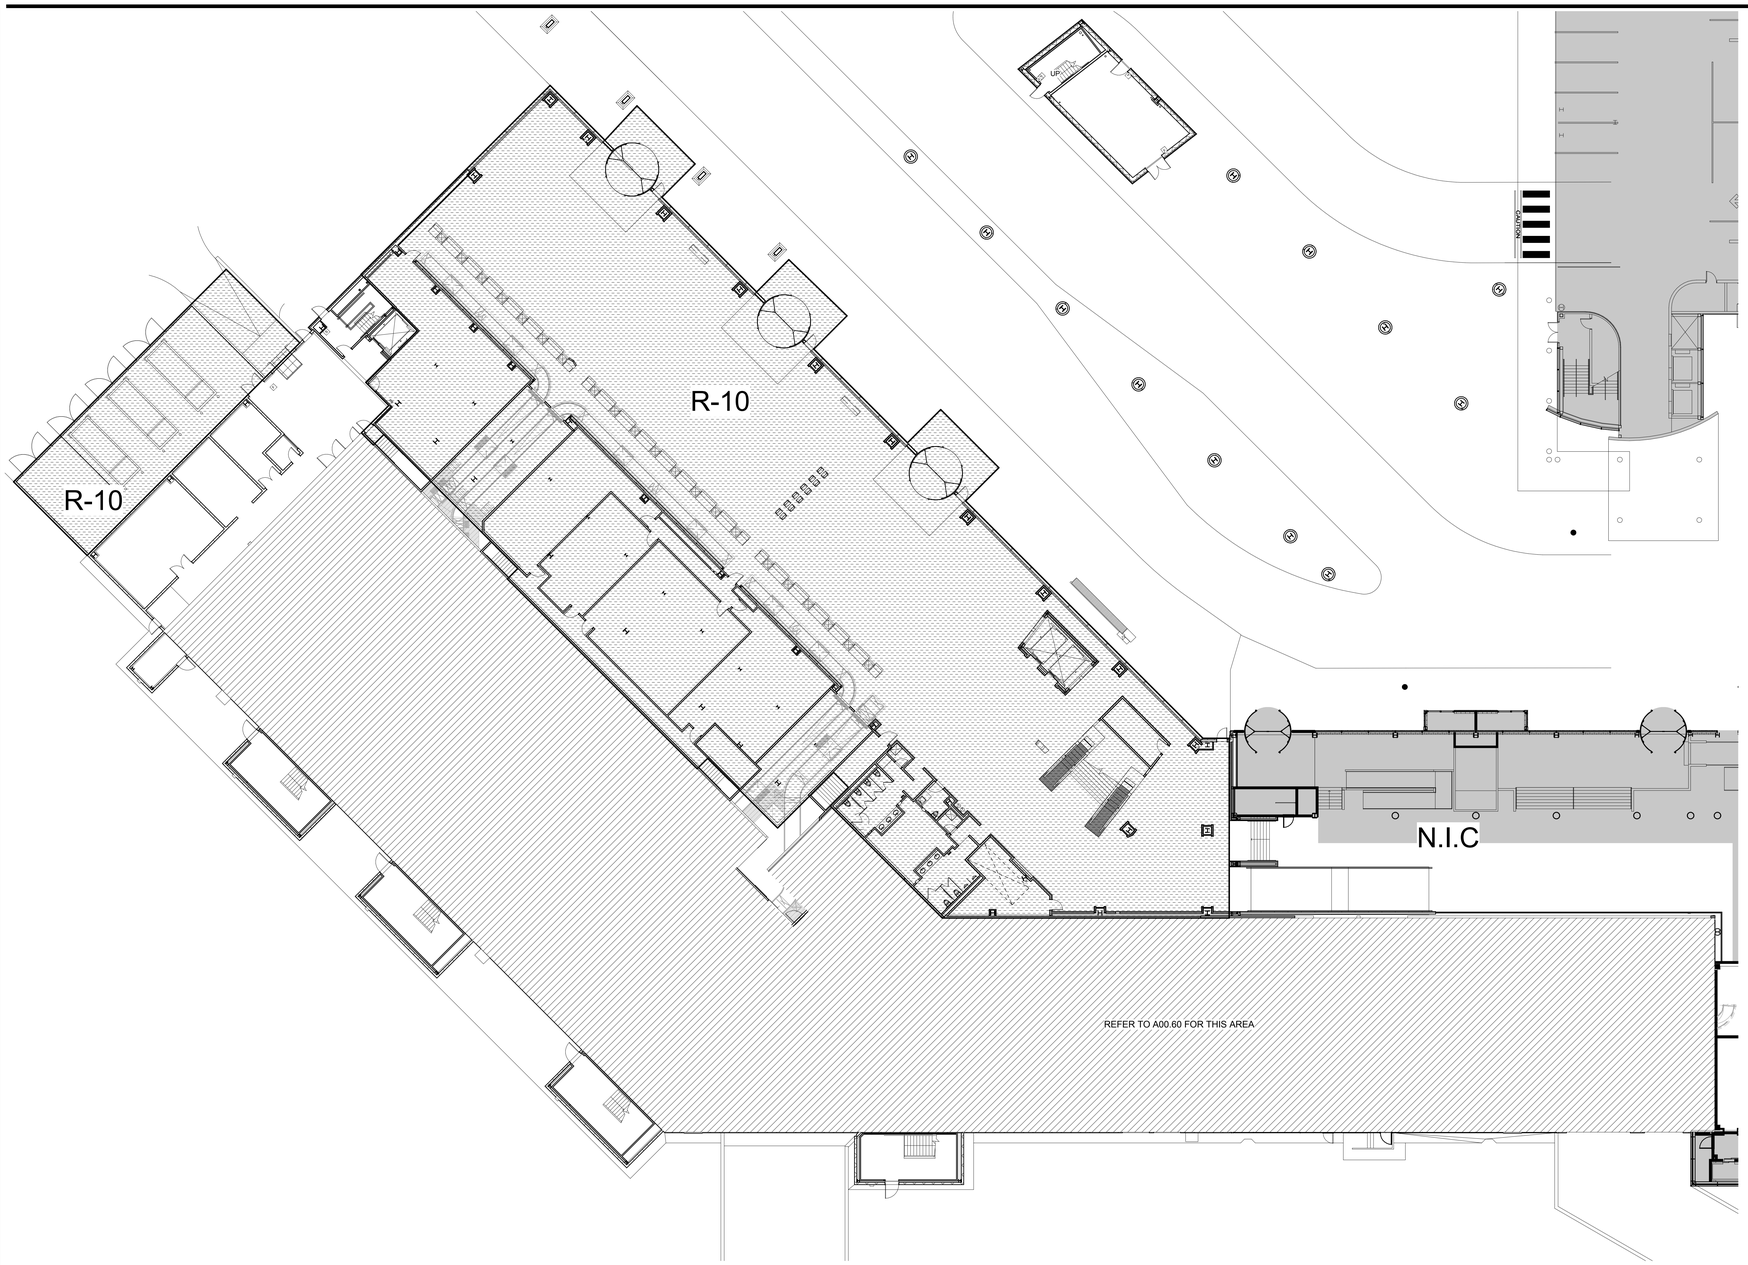

SHEET NOTES

GENERAL NOTES

A PROVIDE R-10 POLYSTYRENE BD INSULATION UNDERNEATH SLAB ON GRADE REFER TO SECTION 07 21 00 IN THE PROJECT MANUAL FOR ADDITIONAL INFORMATION.

B PROVIDE R-5 SPRAY POLYURETHANE FOAM INSULATION UNDERNEATH SUSPENDED DECK REFER TO SECTION 07 21 00 IN THE PROJECT MANUAL FOR ADDITIONAL INFORMATION.

C PROVIDE R-11 SPRAY POLYURETHANE FOAM INSULATION UNDERNEATH SUSPENDED DECK REFER TO SECTION 07 21 00 IN THE PROJECT MANUAL FOR ADDITIONAL INFORMATION.

D PROVIDE R-13 SPRAY POLYURETHANE FOAM INSULATION UNDERNEATH SUSPENDED DECK REFER TO SECTION 07 21 00 IN THE PROJECT MANUAL FOR ADDITIONAL INFORMATION.

E PROVIDE R-19 SPRAY POLYURETHANE FOAM INSULATION UNDERNEATH SUSPENDED DECK REFER TO SECTION 07 21 00 IN THE PROJECT MANUAL FOR ADDITIONAL INFORMATION.

F NOT IN CONTRACT (NIC)

Portland International Jetport

1001 Westbrook Street
Portland, Maine 04102

Gensler
2020 K Street, Northwest
Suite 200
Washington DC 20006
Telephone 202.721.5200
Facsimile 202.872.8587

Issue	Date & Issue Description	By	Check
01	10/26/09		
	ISSUED FOR PERMIT		

Seal/Signature

LICENSED ARCHITECT WILLIAM D. HOOPER No. 4

Project Name
PWM Terminal Enhancement

Project Number
09.6395.000

Description
UNDERSLAN INSULATION DIAGRAM - LEVEL 2

Scale
As indicated

A00.61

© 2009 Gensler

INSULATION DIAGRAM - LEVEL 2
SCALE: 1/16" = 1'-0"

A01.DS1

1

M:\09.6395.000\BIM\Building Model_User Model Files\Clifford Takara_09.6395.000_PWM Jetport Expansion 00.rvt