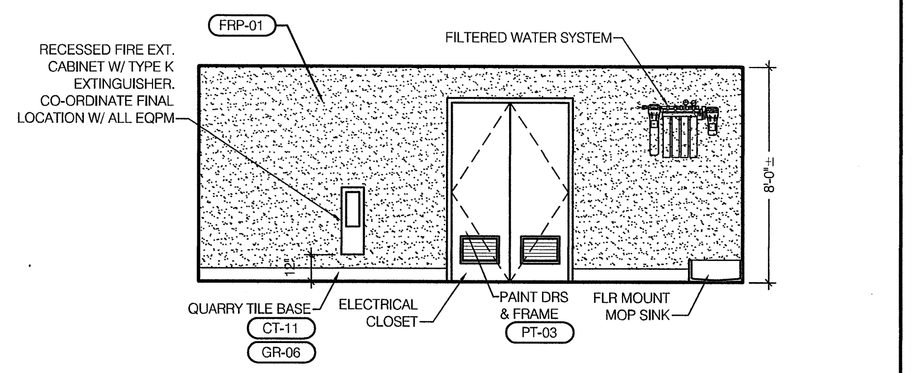

3 INTERIOR ELEVATION
1/4"=1'-0"

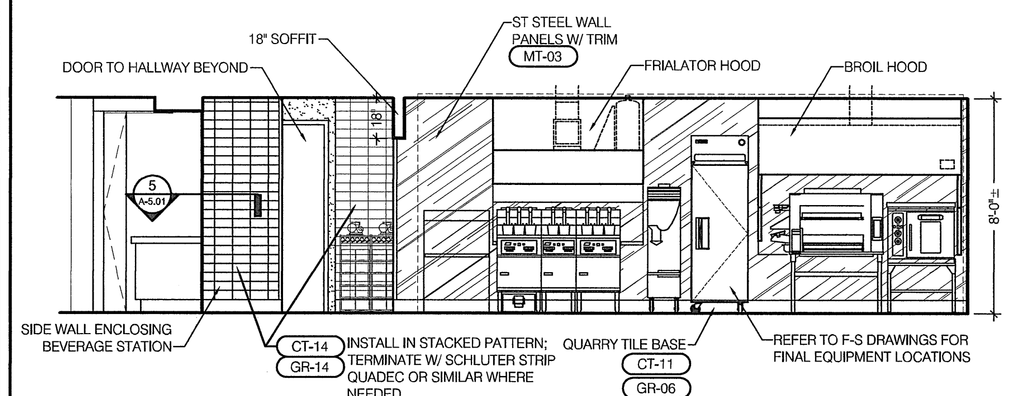

2 INTERIOR ELEVATION
1/4"=1'-0"

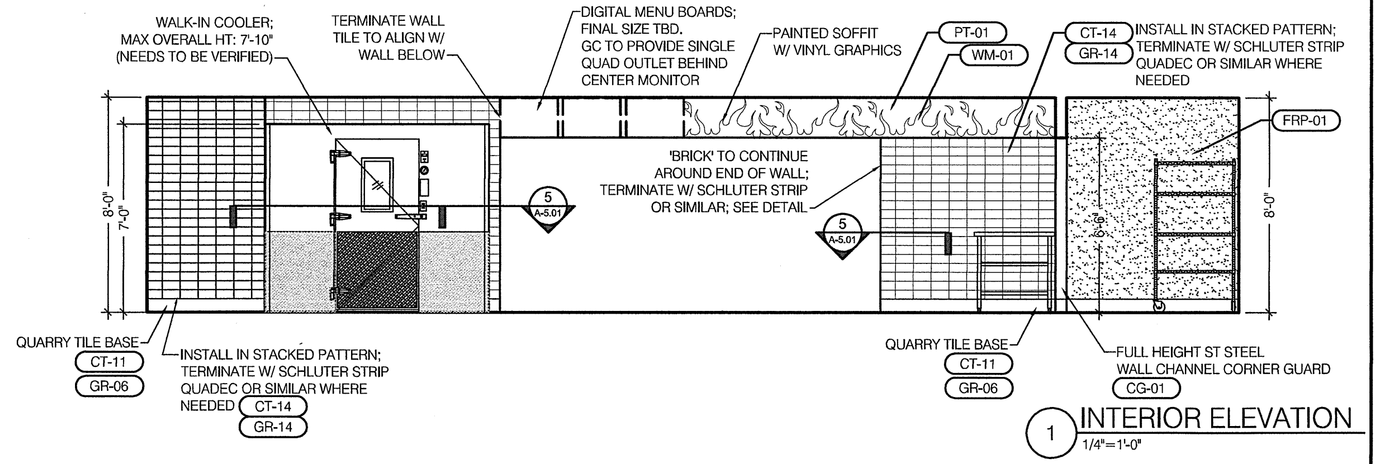

1 INTERIOR ELEVATION
1/4"=1'-0"

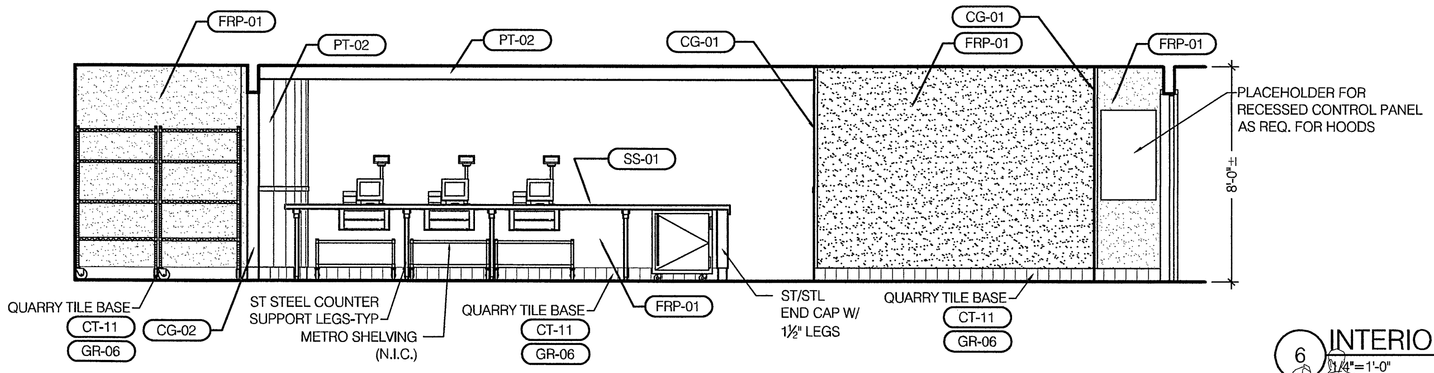

6 INTERIOR ELEVATION
1/4"=1'-0"

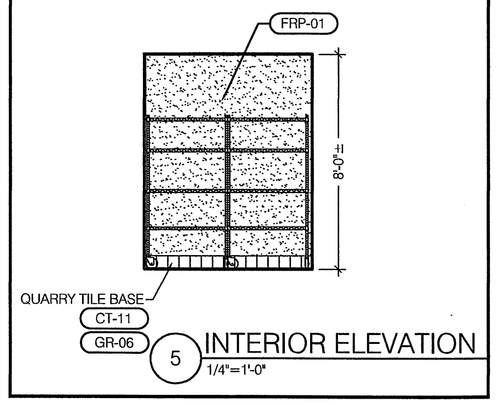

5 INTERIOR ELEVATION
1/4"=1'-0"

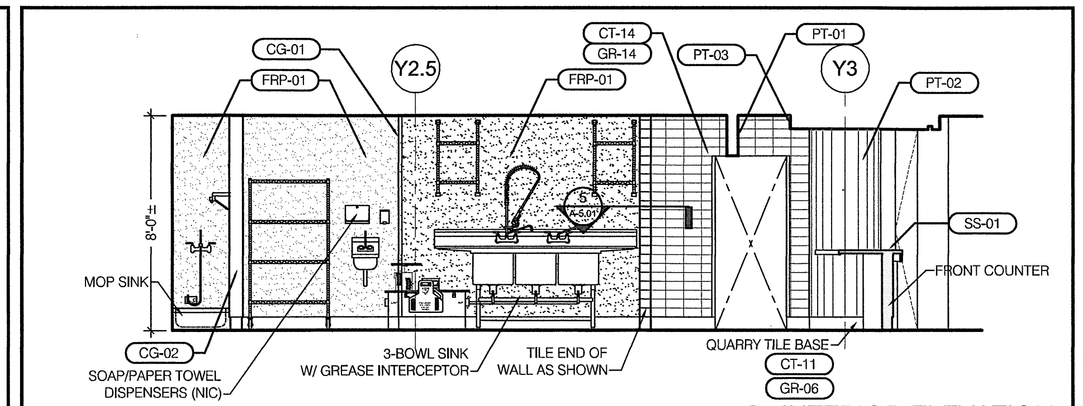

4 INTERIOR ELEVATION
1/4"=1'-0"

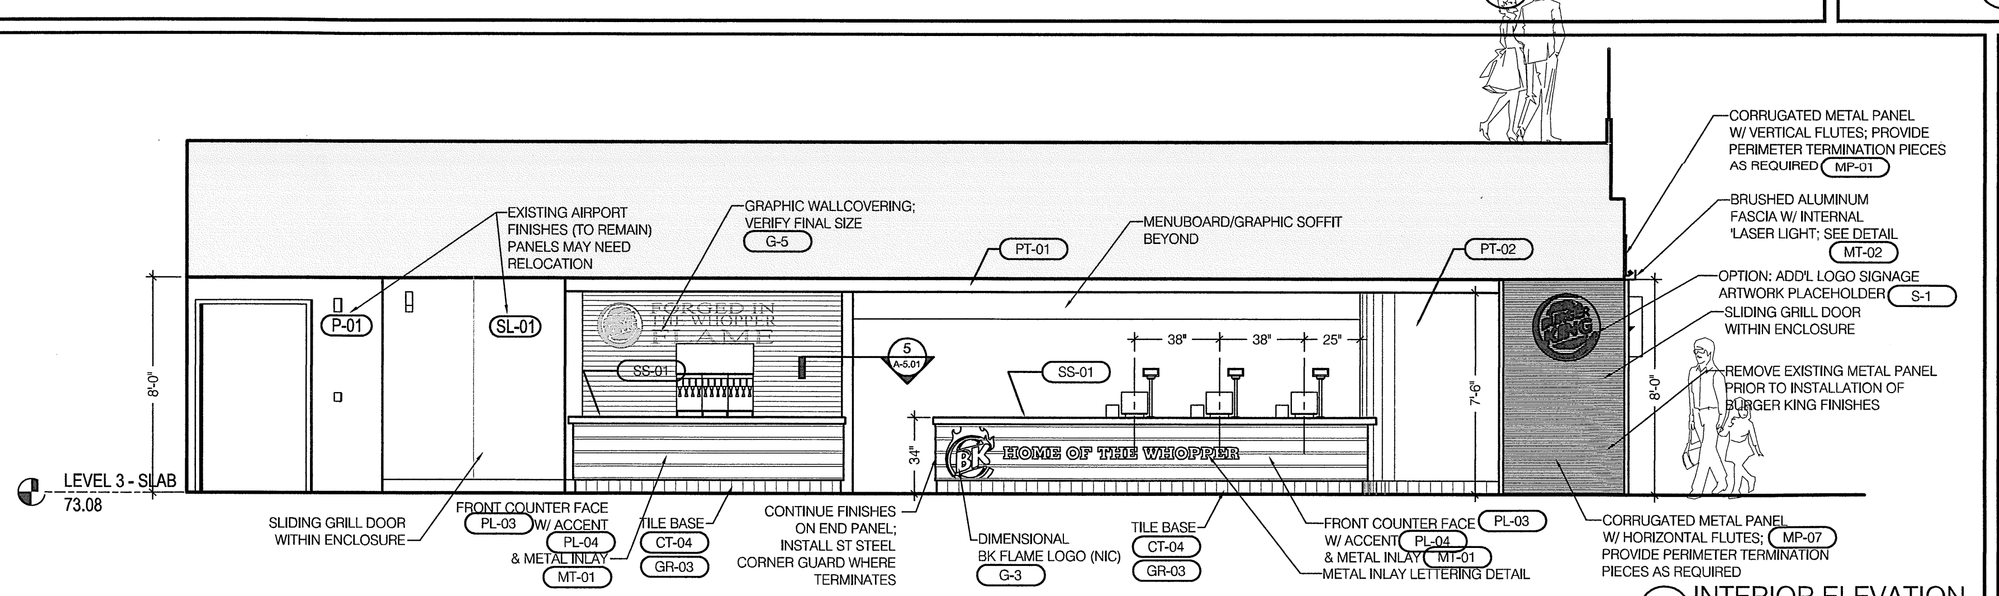

7 INTERIOR ELEVATION
1/4"=1'-0"

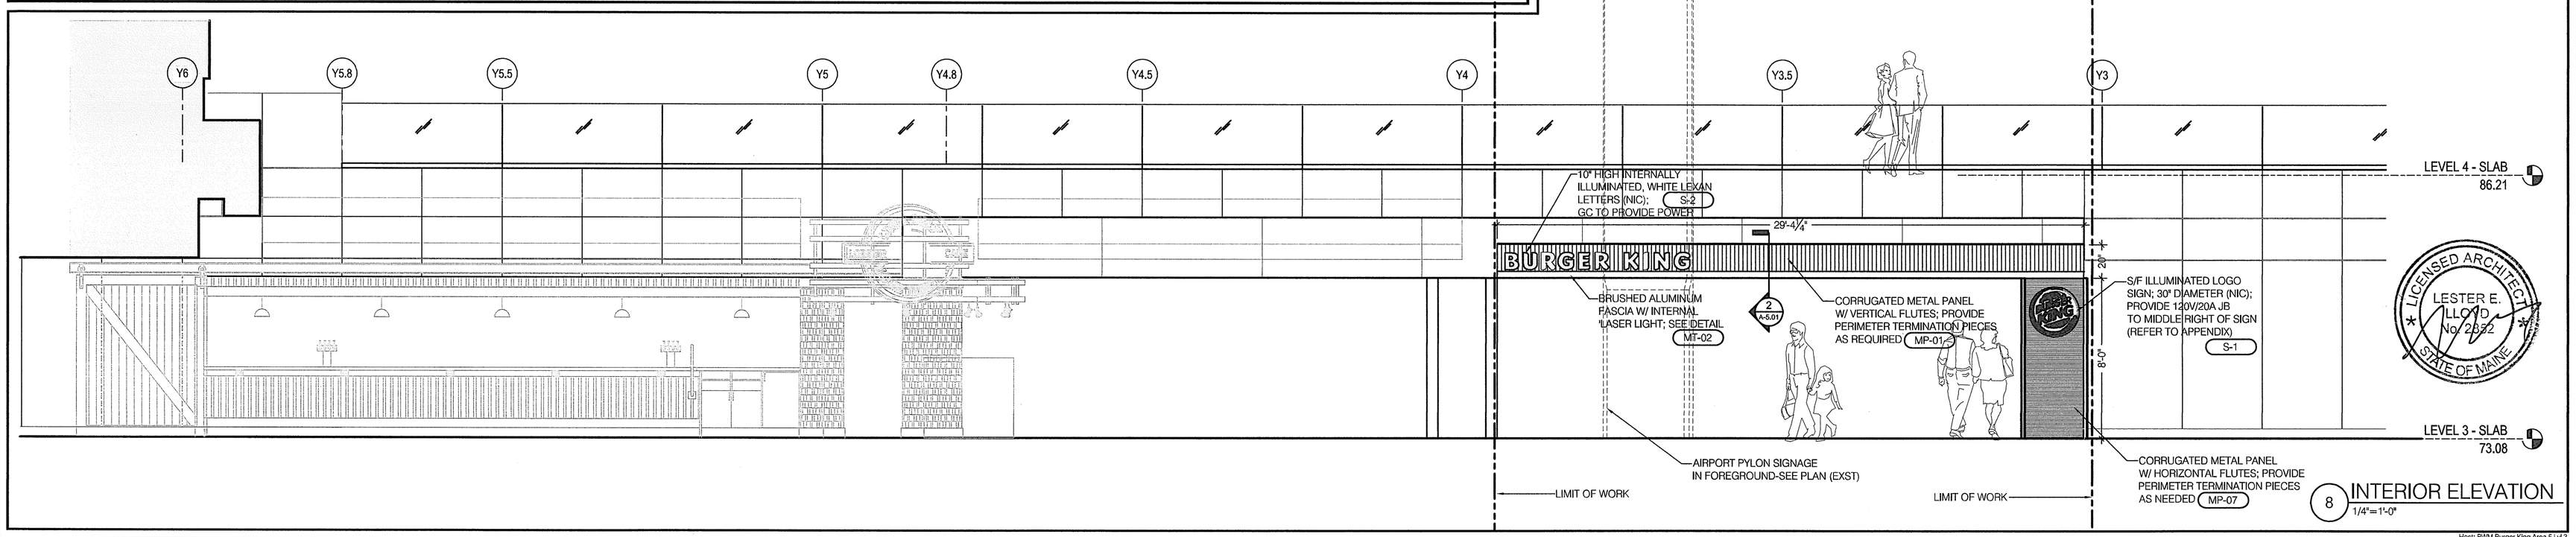

8 INTERIOR ELEVATION
1/4"=1'-0"

Host PWM Burger King Area 5 of 3

Item	Date
-	-

HMS HOST

BURGER KING

Burger King
Portland Int'l Jetport PWM
1001 Westbrook Street
Portland ME 04102

KEY PLAN

HMS Host
6905 Rockledge Drive
Bethesda, MD 20817
T: (240) 694-4746
F: (240) 694-4643
C: (240) 274-6417
E: scott.reimink@hmshost.com

Building Engineering Resources, Inc.
66 Main Street
North Easton, MA 02356
T: (508) 230-0260
F: (508) 230-0265
E: ber@ber-engineering.com

L2M Foodservice Design Group
811 Cromwell Park Drive, Suite 113
Cromwell Business Park at BWI
Glen Burnie, Maryland 21061
T: (410) 863-1302
F: (410) 863-1308
E: FSDG@L2MFoodServiceDesign.com

LLOYD ARCHITECTS
Two High Cliff, Plymouth MA 02360
TEL: (508) 746-4646
FAX: (508) 746-1236
E-MAIL: info@lloydarch.com

Job No.: 11400

Scale: As noted

Issued: 05/27/11

INTERIOR ELEVATIONS

-

A-2.00

LICENSED ARCHITECT
LESTER E. LLOYD
No. 2632
STATE OF MAINE