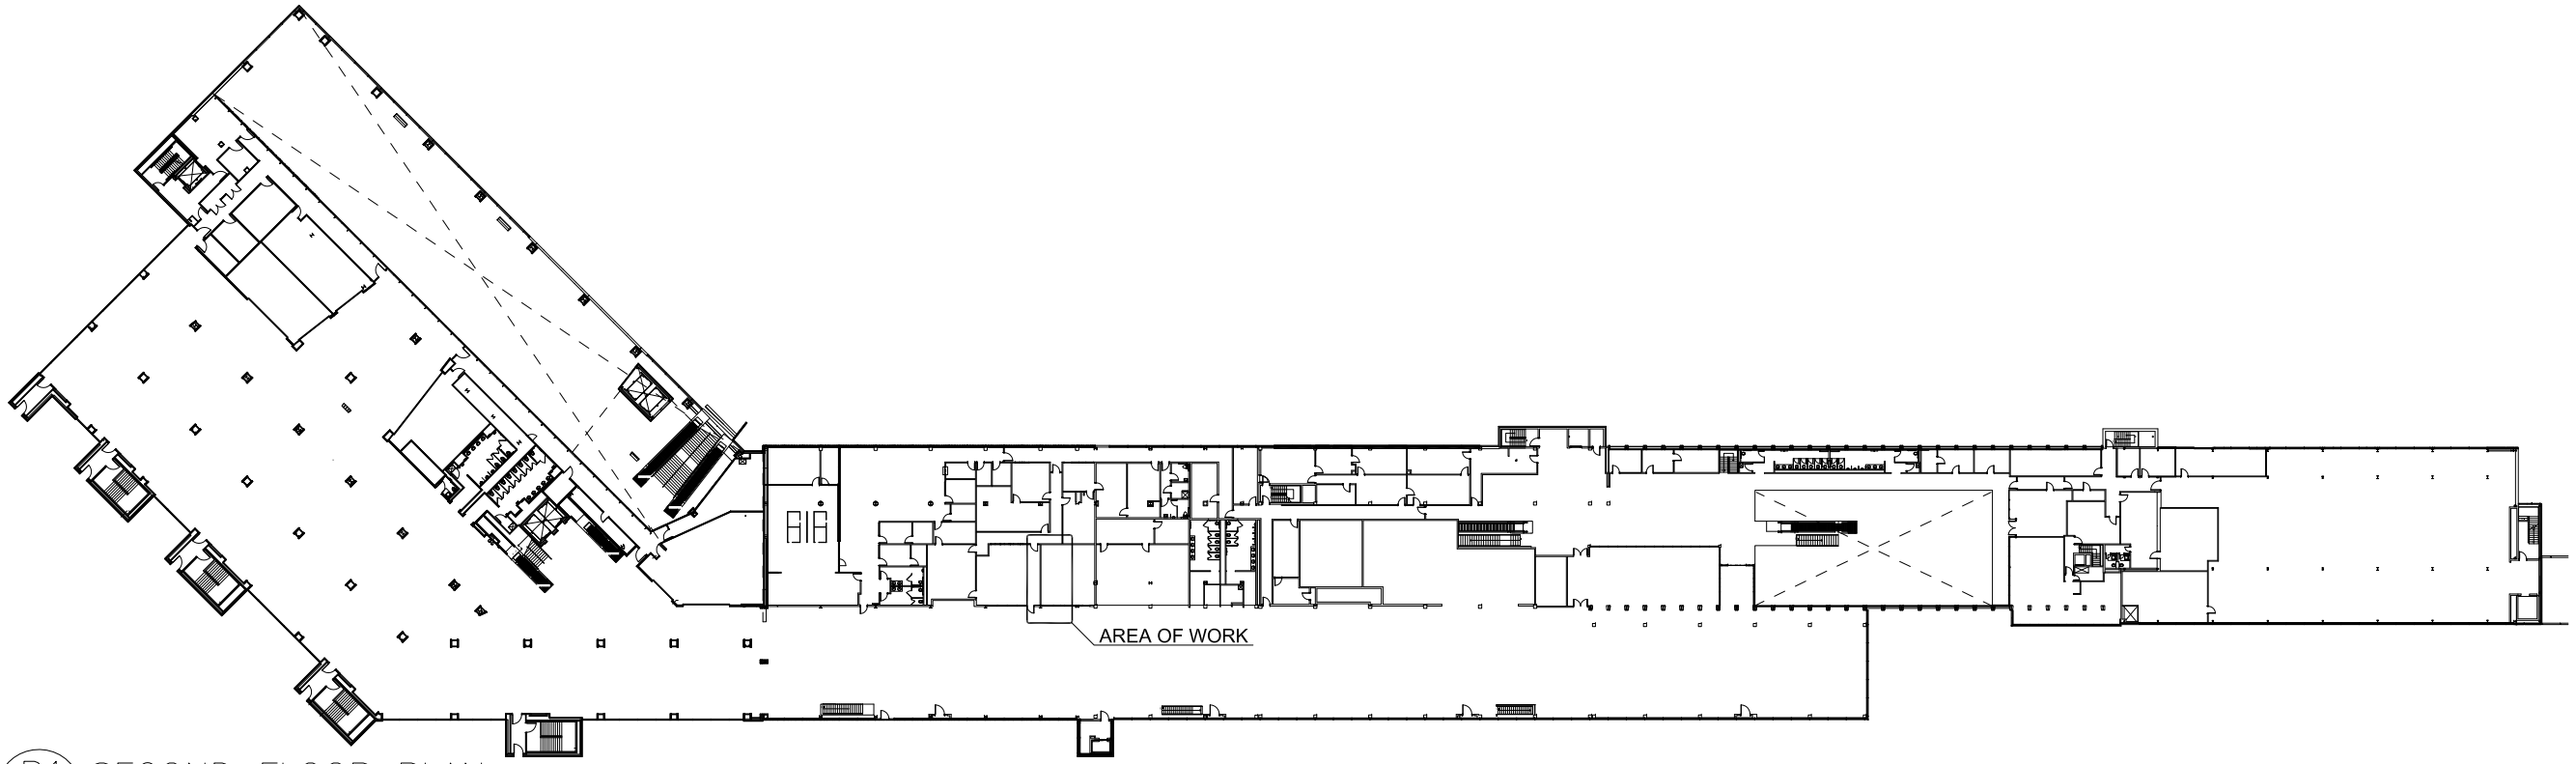

B1 / N–1 SECOND FLOOR PLAN

SCALE: NTS

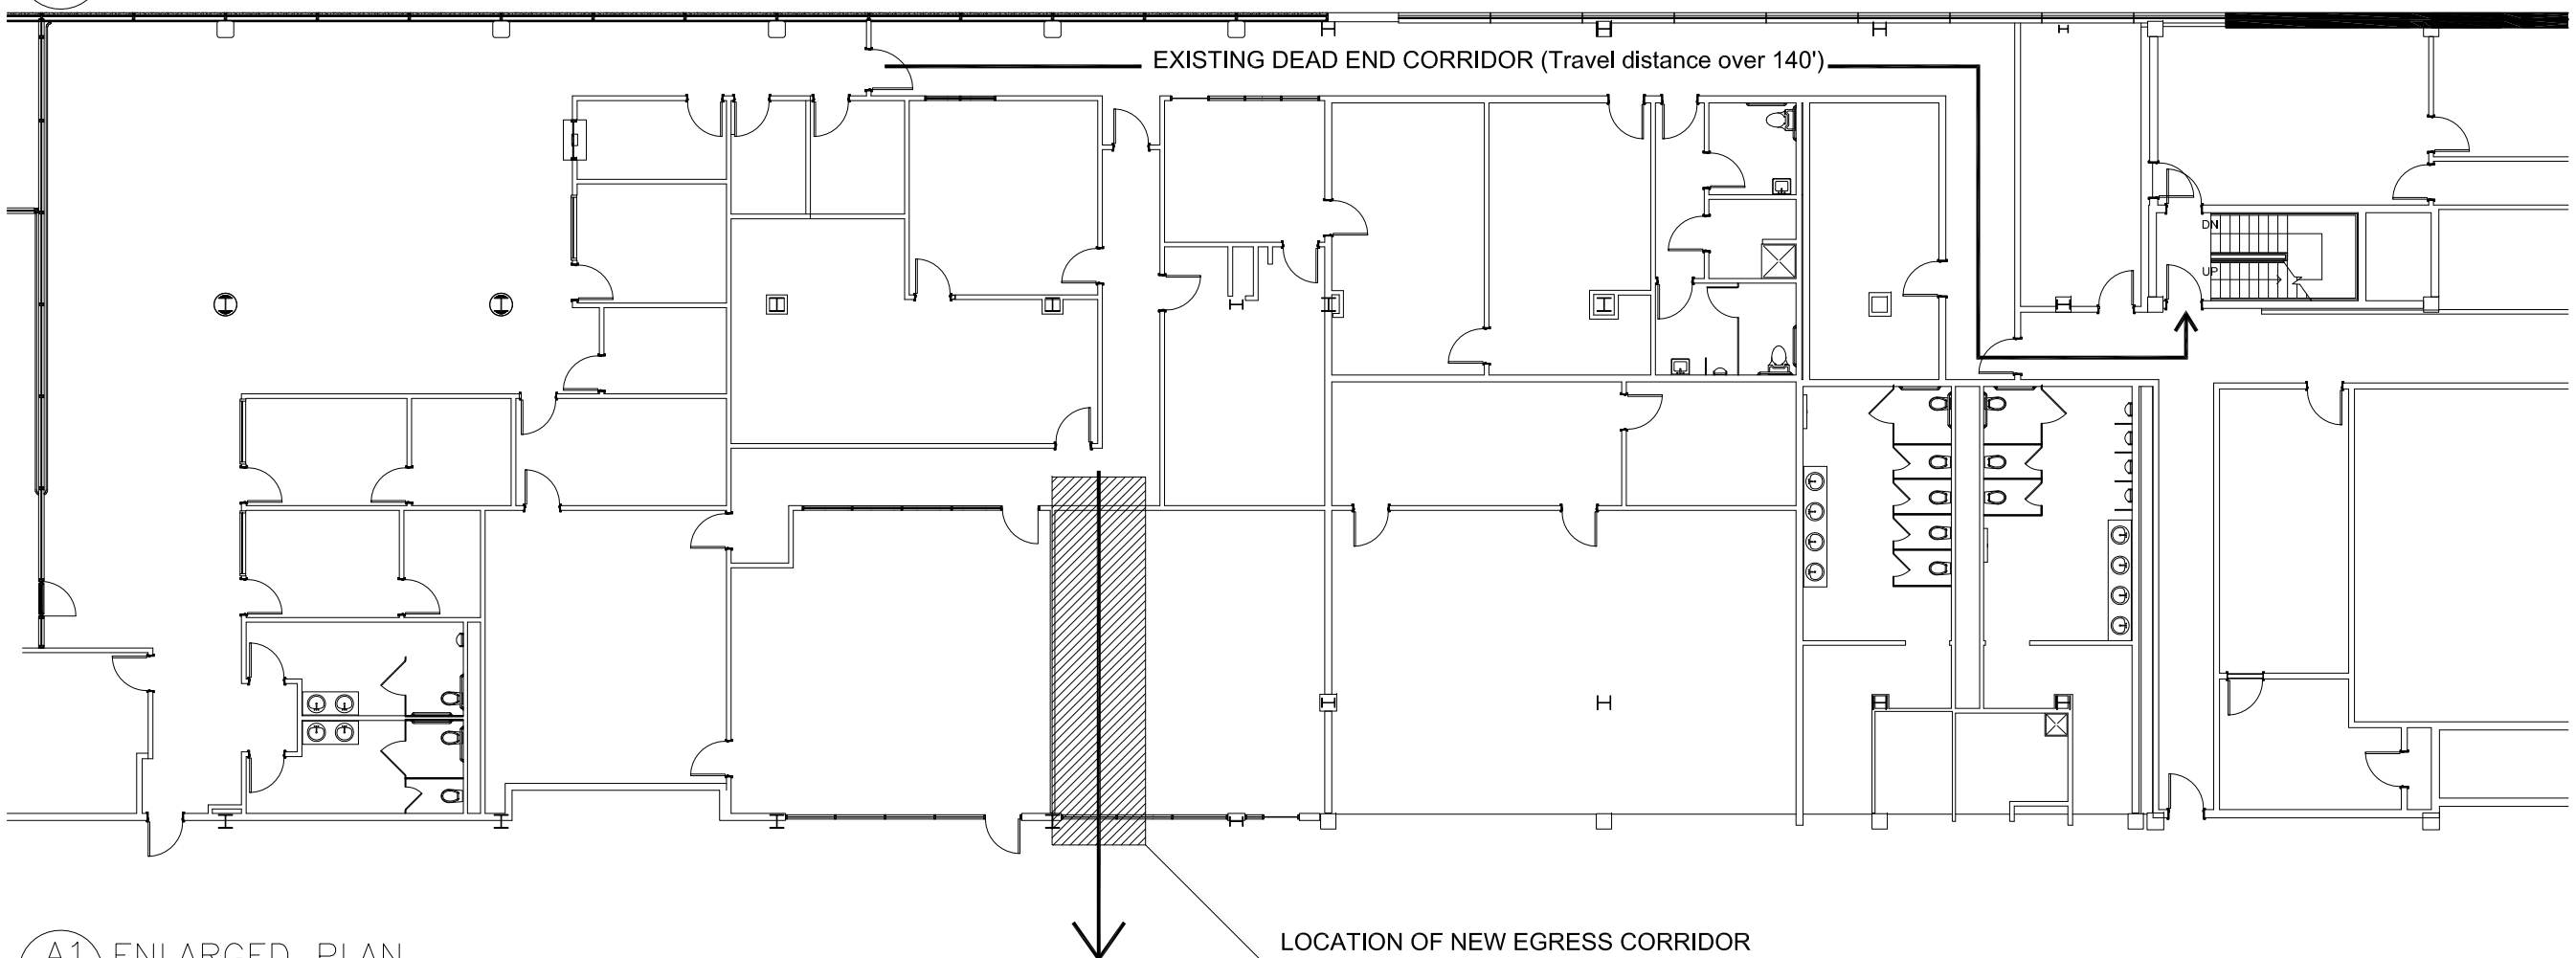

A1 / N–1 ENLARGED PLAN

1/16" = 1'–0""

General Notes

PWM
PORTLAND INTERNATIONAL JETPORT
Facilities & Engineering
1001 Westbrook ST
Portland, ME 04102
207–874–8877

Project Name and Address

EXIT CORRIDOR

Sheet Title

PROJECT NARRATIVE

Project Number: 08–1001	Sheet: N–1
Date: Issued For Construction 2/25/08	
Scale: Reference Individual Drawings	