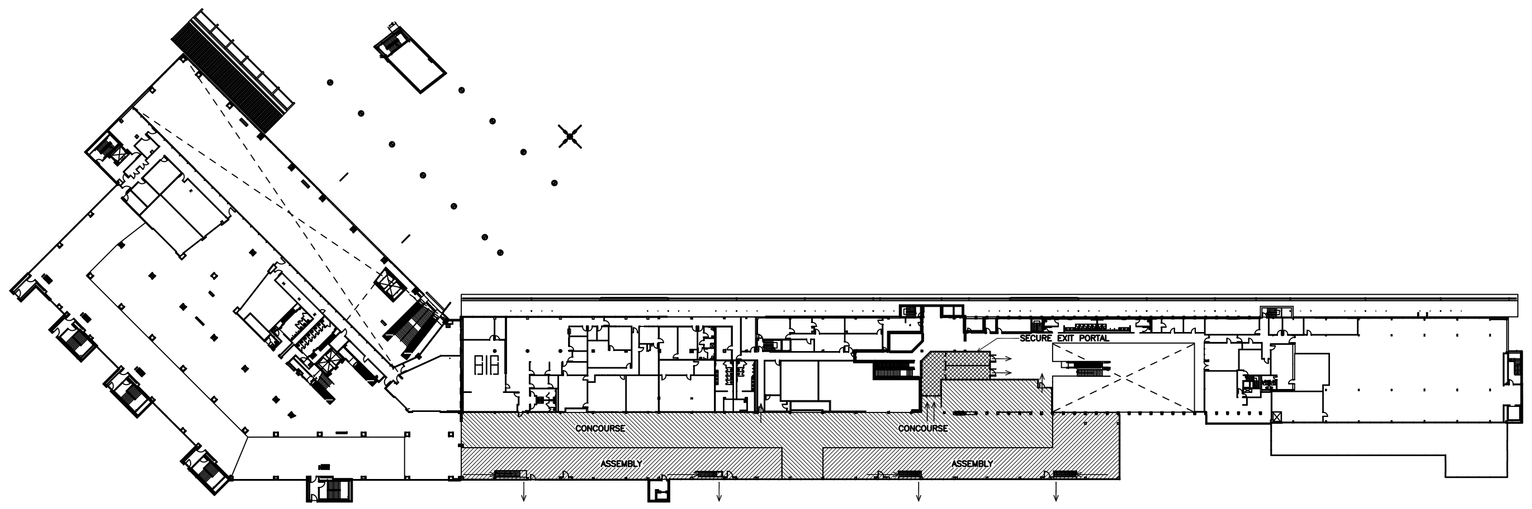

J1/C-1 SECOND FLOOR PLAN: EXIT PORTAL

SCALE: NTS

AIRPORT TERMINAL OCCUPANT LOAD FACTORS:

CONCOURSE= 13,908 SF= 139 OCCUPANT LOAD
WAITING= 11,690 SF= 780 OCCUPANT LOAD
919 TOTAL OCCUPANT LOAD

SHEET NOTES NOTES:

TOTAL NUMBER OF MEANS OF EGRESS: 7
TOTAL DOOR EGRESS WIDTH: 297"
TOTAL ALLOWABLE OCCUPANT CAPACITY: 1,484

MAXIMUM LENGTH OF TRAVEL=124 FEET

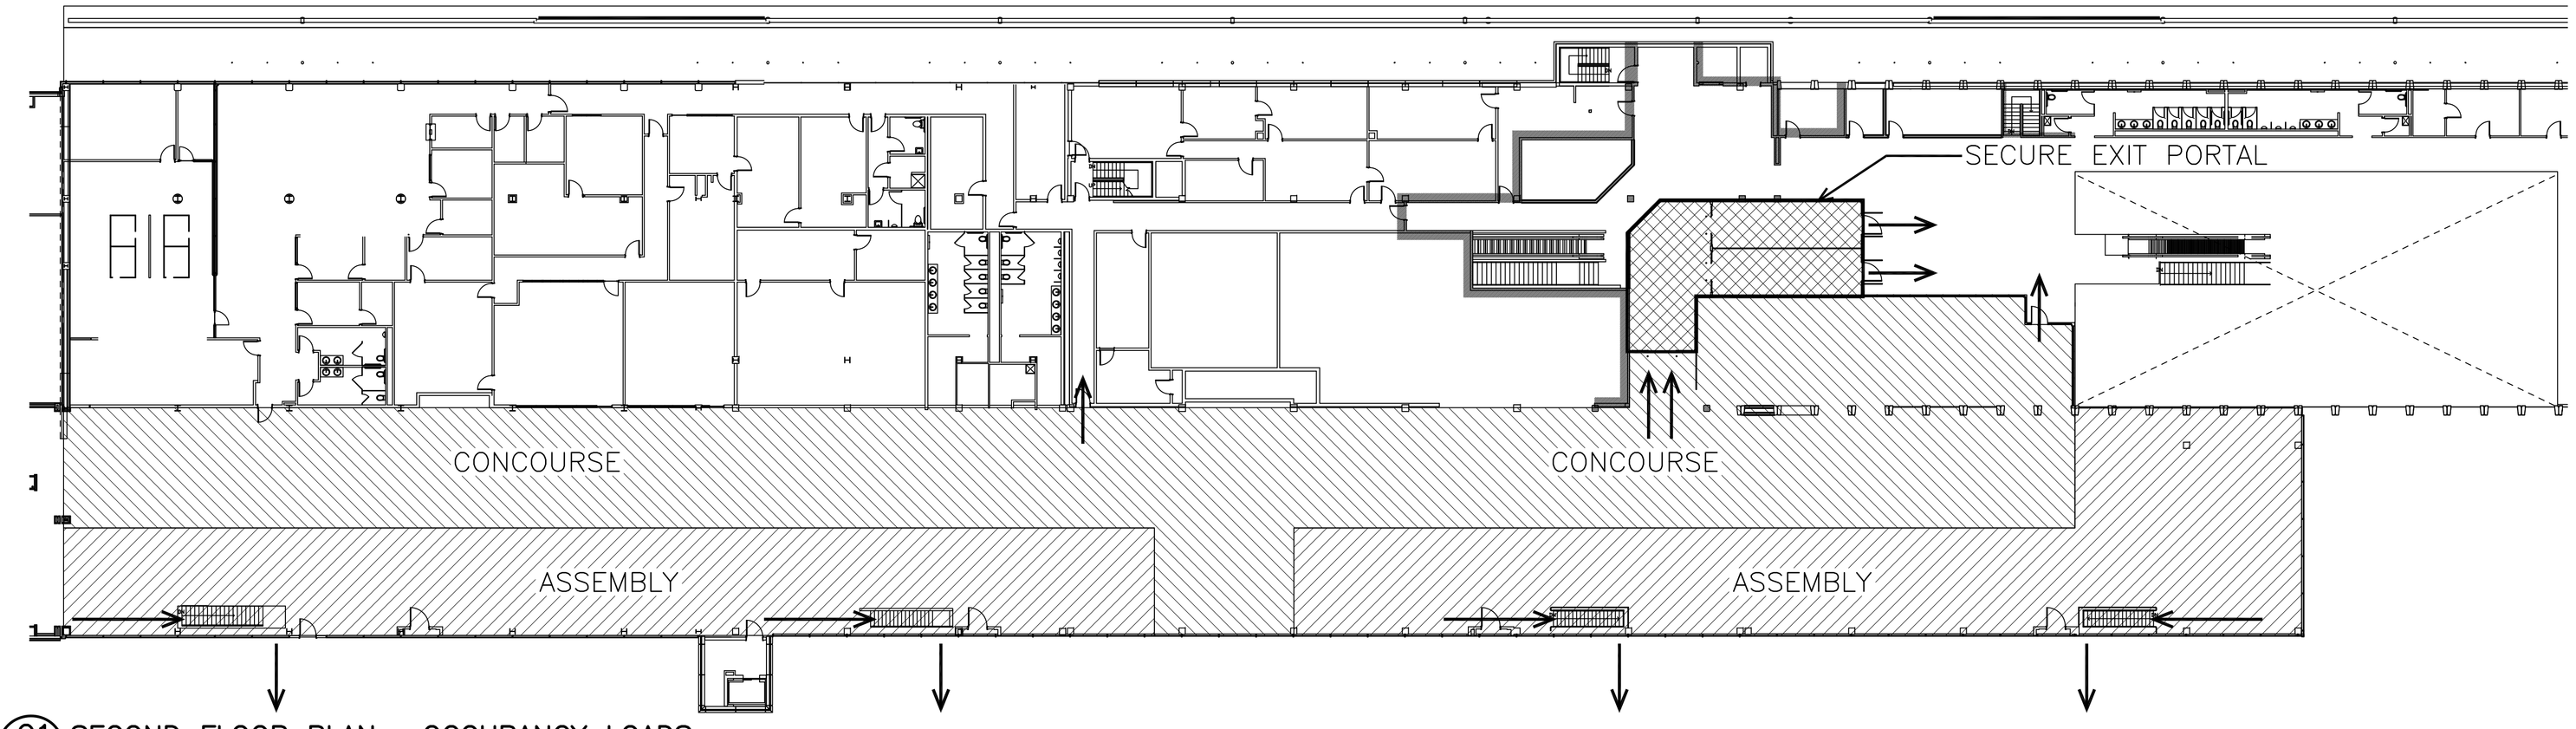

C1/C-1 SECOND FLOOR PLAN: OCCUPANCY LOADS

1/16" = 1'-0"

LEGEND

CONCOURSE: 100 SF/ OCCUPANT

WAITING: 15 SF/ OCCUPANT

MEANS OF EGRESS

General Notes

ISSUED FOR PERMIT APPLICATION 11/5/2012

LICENSED ARCHITECT BUTLER EAGLES No.2529 STATE OF MAINE

No.	Revision/Issue	Date

PWM
Facilities & Engineering
1001 Westbrook ST
Portland, ME 04102
207-874-8877

Project Name and Address

SECURE EXIT PORTAL AND ASSOCIATED RENOVATIONS

Sheet Title

LIFE SAFETY PLAN

Project Number: 12-102	Sheet: C-1
Date: Issued For Construction 11/5/2012	
Scale: Reference Individual Drawings	