PORTLAND INTERNATIONAL JETPORT: SECURE EXIT LANE PORTALS

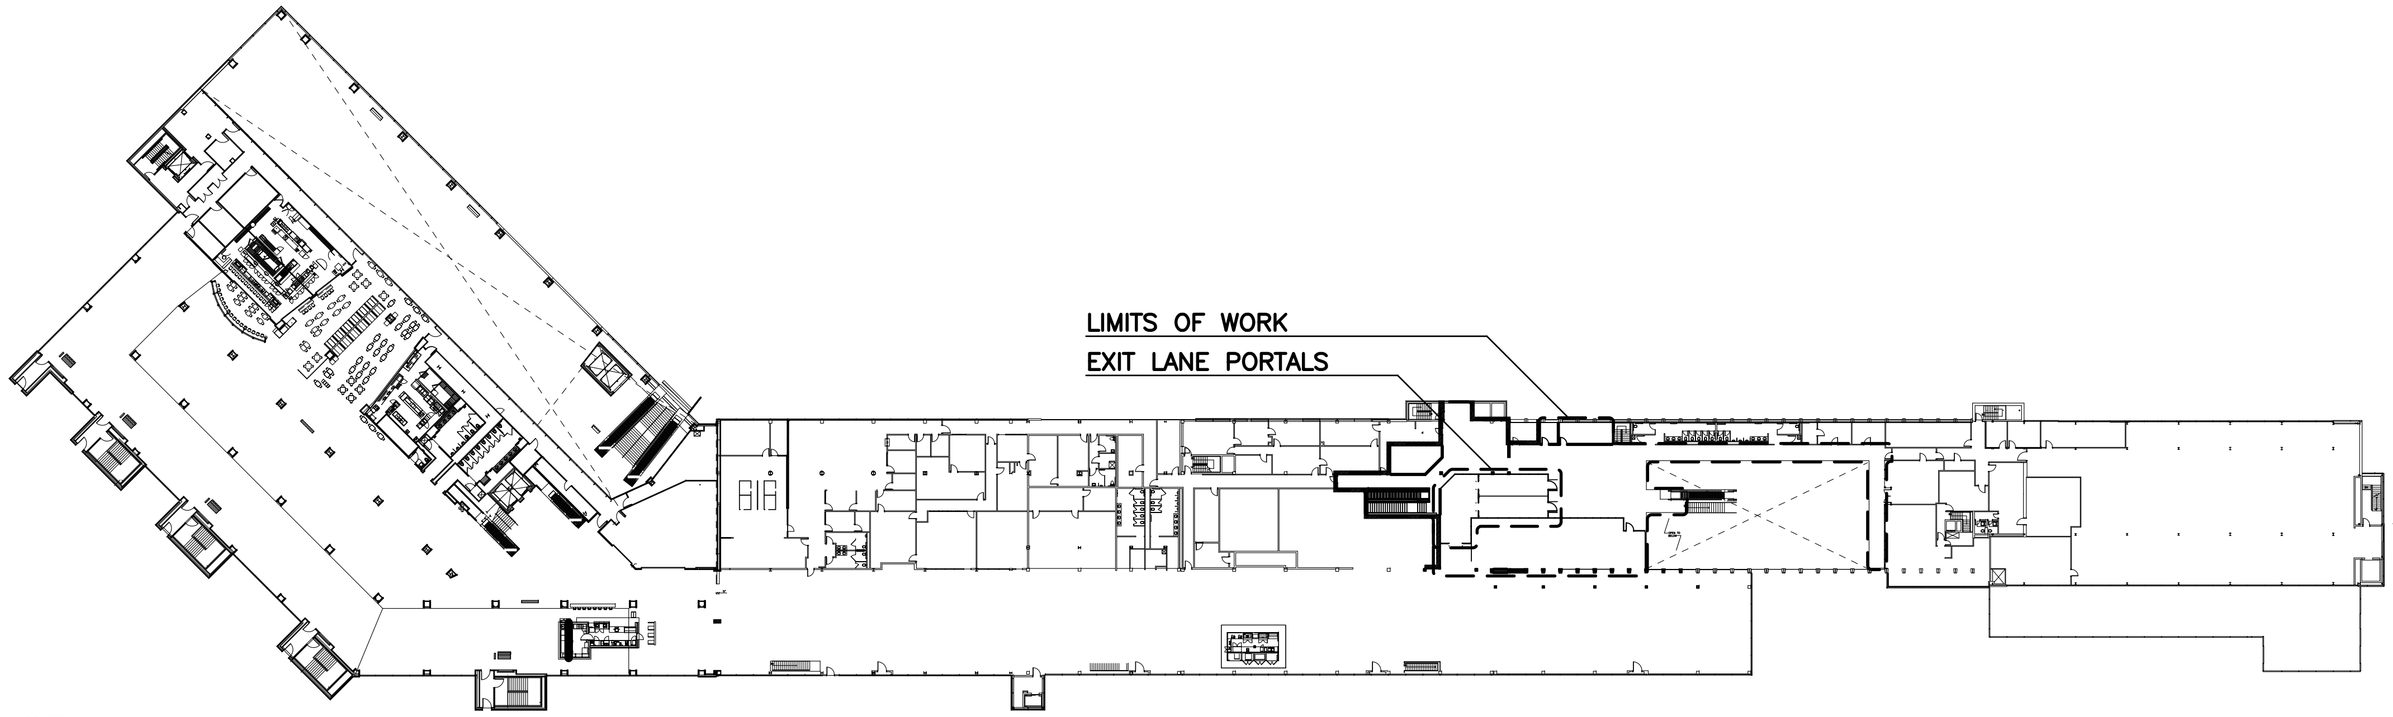

SITE LOCATION MAP: SECOND FLOOR OF TERMINAL BUILDING

SCALE: NTS

NOTE: REFERENCE D–1 & A–1 FOR PORTION OF WORK TO BE PERFORMED ON FIRST FLOOR

CODE COMPLIANCE

1.0 PRINCIPLE CODES, STANDARDS, AND REVIEW AUTHORITIES APPLICABLE TO PROJECT

FIRE:
NFPA INCLUDING 101 LIFE SAFETY CODE, 2009 EDITION
STATE FIRE MARSHAL'S OFFICE, RICHARD McCARTHY
PHONE: (207)624-8744 FAX: (207)626-3886

PORTLAND FIRE DEPARTMENT, FIRE CHIEF,
Captain Chris Pirone
PHONE: (207)874-8405 FAX: (207)874-8400

BUILDING:
IBC BUILDING CODE, 2009 EDITION
PORTLAND CODE ENFORCEMENT OFFICER,
Tammy Munson
PHONE: (207)874-8706

ACCESSIBILITY:
ADA, ACCESSIBILITY GUIDELINES FOR BUILDINGS AND FACILITIES.

MAINE HUMAN RIGHTS ACT, ANSI A117.1 - 1986
STATE FIRE MARSHAL'S OFFICE, RICH McCARTHY
PHONE: (207)624-8744 FAX: (207) 626-3886

MECHANICAL:
ASHRAE 62.1 2007

PLUMBING:
N.A.

AUTOMATIC SPRINKLER SYSTEM:
n.a.

ENERGY:
N.A.

ELECTRICAL:
NEC 2011

DRAWING LIST

T–1	TITLE SHEET
G–1	GENERAL INFORMATION
D–1	DEMOLITION PLAN: SECOND FLOOR DEMOLITION, ELEVATION: FIRST FLOOR, DETAIL
A–1	FLOOR PLANS, SECTION, DETAILS
A–2	REFLECTED CEILING PLAN, WALL TYPES
A–3	INTERIOR ELEVATIONS
A–4	ROOM FINISH SCHEDULE, DOOR SCHEDULE, DETAILS
A–5	CARPET PLAN
SEC–1	SECURITY PLAN
MD1	MECHANICAL DEMOLITION WORK
M1	NEW MECHANICAL WORK
E–0	SYMBOLS, SPECIFICATIONS
E–1	SECOND FLOOR ELECTRICAL POWER & SYSTEMS PLAN: EXIT PORTAL
E–2	SECOND FLOOR ELECTRICAL FIRE ALARM & LIGHTING PLAN: EXIT PORTAL

General Notes

ISSUED FOR CONSTRUCTION
11/5/2012

No.	Revision/Issue	Date

Facilities & Engineering
1001 Westbrook ST
Portland, ME 04102
207–874–8877

Project Name and Address

SECURE EXIT PORTAL AND ASSOCIATED RENOVATIONS

Sheet Title

TITLE SHEET

Project Number: 12–102

Date: Issued For Construction 11/5/2012

Scale: Reference Individual Drawings

Sheet: T–1