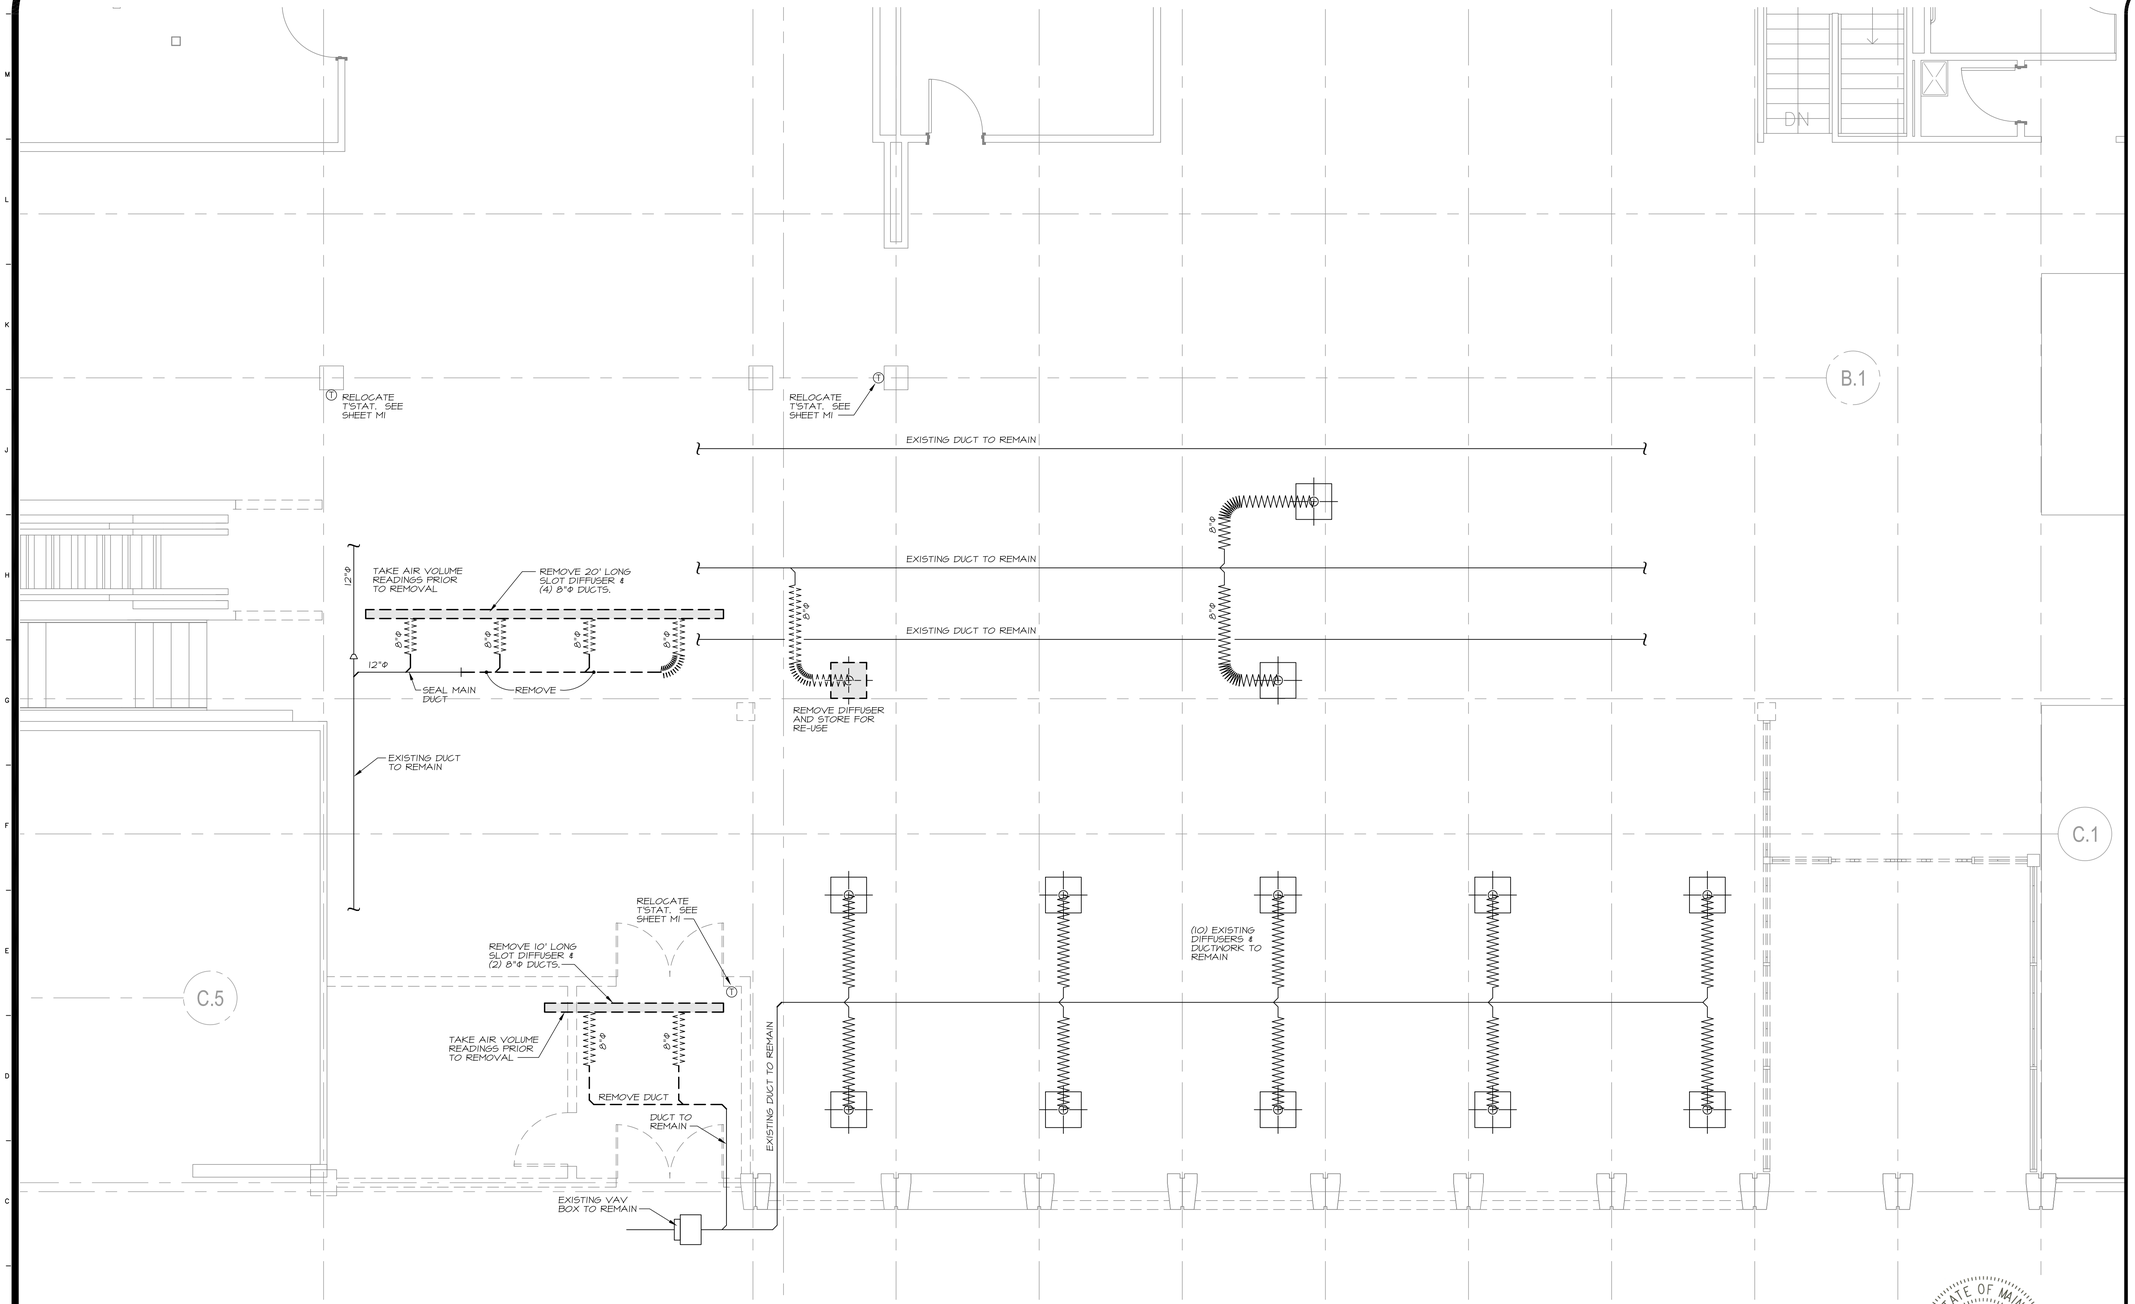

1/4" = 1'-0"

0' 1' 2' 3' 4' 8' 12' 16'

General Notes

ISSUED FOR CONSTRUCTION
11/5/2012

No.	Revision/Issue	Date

PWM PORTLAND INTERNATIONAL JETPORT
Facilities & Engineering
1001 Westbrook ST
Portland, ME 04102
207-874-8877

Project Name and Address

SECURE EXIT PORTAL AND ASSOCIATED RENOVATIONS

Sheet Title

MECHANICAL DEMOLITION WORK

Project Number: 12-102	Sheet: MD1
Date: Issued For Construction 11/25/2012	
Scale: Reference Individual Drawings	

STATE OF MAINE
Kurt F. Magnusson
10257
LICENSED PROFESSIONAL ENGINEER

MECHANICAL SYSTEMS ENGINEERS
ROYAL RIVER CENTER, UNIT #10
10 FOREST FALLS DRIVE
YARMOUTH, MAINE 04096
FACEBOOK: MECHANICAL SYSTEMS ENGINEERS
207-846-1441

© COPYRIGHT 2012

October 19, 2012 - 8:16 am
M:\Projects\1235 Jetport Security Gate\Drawings\1235-MD1.dwg