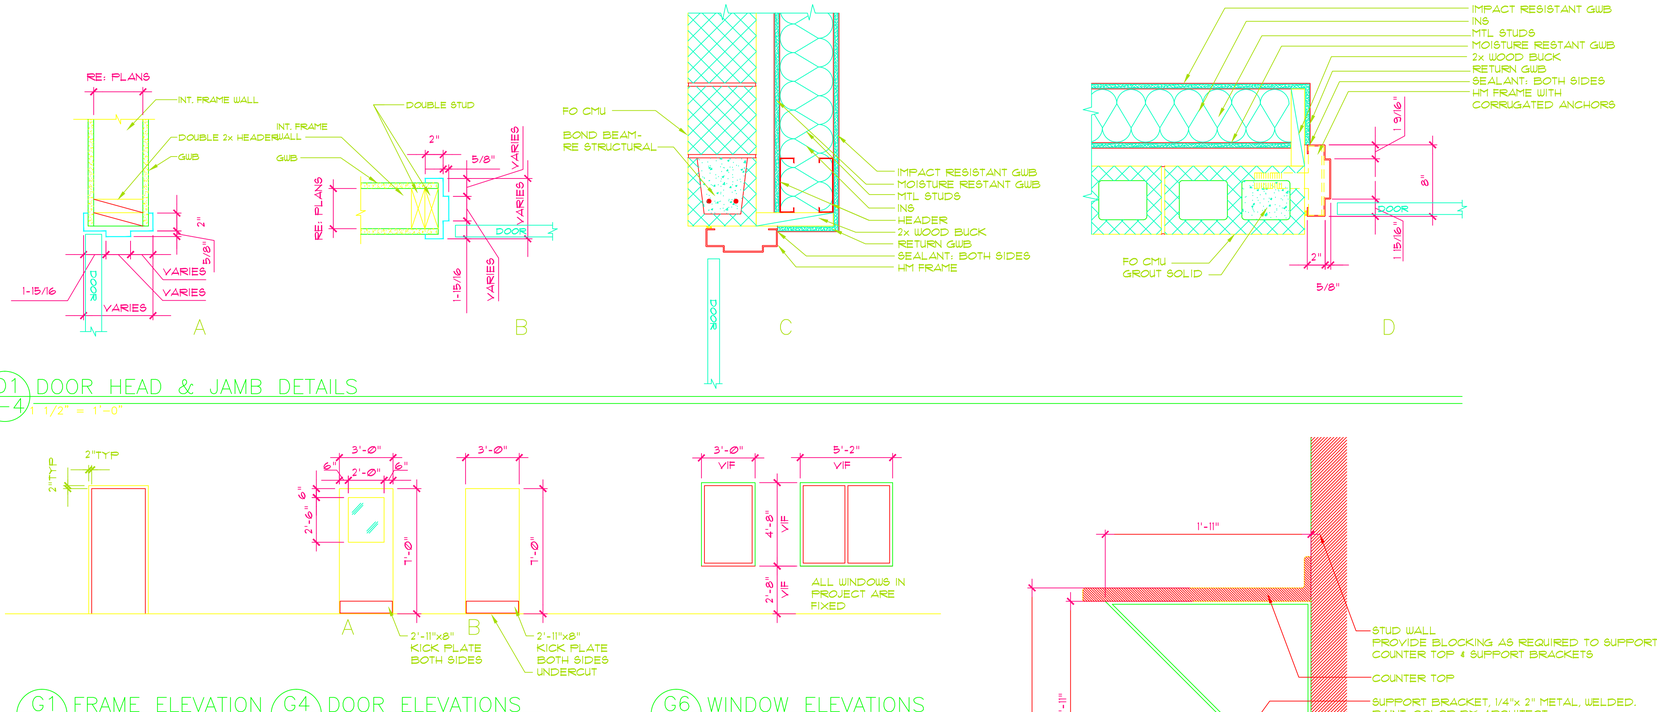

D1 / A-4 DOOR HEAD & JAMB DETAILS

1 1/2" = 1'-0"

G1 / A-4 FRAME ELEVATION

1/4" = 1'-0"

G4 / A-4 DOOR ELEVATIONS

1/4" = 1'-0"

G6 / A-4 WINDOW ELEVATIONS

1/4" = 1'-0"

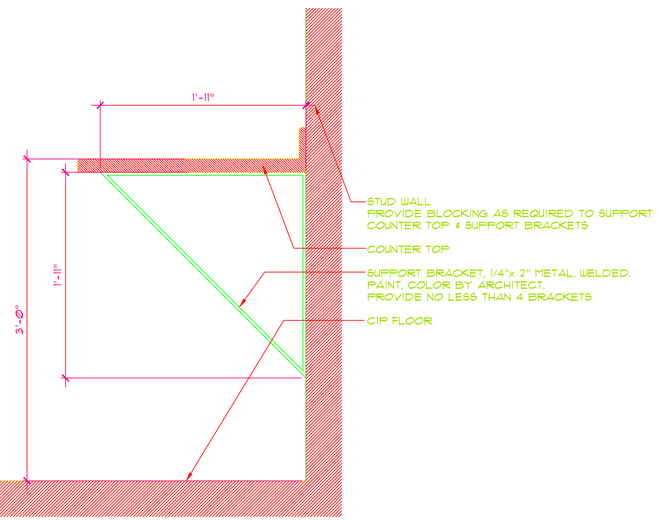

E7 / A-4 COUNTER TOP & SUPPORT BRACKET DETAIL

1 1/2" = 1'-0"

SHEET NOTES:

1. SEE SHEET T-1 FOR LEGEND, ABBREVIATIONS & GENERAL NOTES.
2. RE SPECIFICATIONS FOR ADDITIONAL INFORMATION REGARDING FINISH MATERIALS.
3. ALL GWB WALLS TO BE PAINTED UNO.
4. RUBBER BASE SHALL HAVE A FEATHERED EDGE.
5. PATCH ALL WALLS AS REQUIRED TO MATCH EXISTING.
6. ALL GWB SHALL BE IMPACT RESISTANT

   ALL WOOD IN STUD WALLS SHALL BE PT

KEY

ACT	2'x2' ACOUSTIC CEILING TILE
GWB	ABUSE RESISTANT 5/8" GYPSUM WALLBOARD
PT	PAINT
RB	RUBBER BASE

ROOM FINISH SCHEDULE NOTES:

1. RESERVED
2. RESERVED
3. RESERVED

DOOR SCHEDULE NOTES:

1. RESERVED
2. RESERVED
3. RESERVED

DOOR SCHEDULE

DOOR NO.	DOOR SIZE	DOOR			FRAME					HARD WARE	MIN FIRE RATING	DOOR NO	REMARKS
		MATL	GLAZE	ELEV	MATL	ELEV	HEAD	JAMB	SILL				
101	3'-0"x 7'-0"	MTL	TEMP	G2A/A4	MTL *	G1/A-4	D1C/A-4	D1D/A-4	XX/A-4	RE SPECS	NA	101	* FRAME SHALL BE WELDED
102	6'-0"x 7'-0" *	MTL	NA	G2B/A4	MTL	G1/A-4	D1A/A-4	D1B/A-4	NA		NA	201	

D6 / G-1 DOOR SCHEDULE

ROOM FINISH SCHEDULE

ROOM NO.	ROOM NAME	FLOOR	BASE	WALL				CEILING		ROOM NO.	REMARKS
				NORTH	EAST	SOUTH	WEST	MATL	HEIGHT		
101	WAITING ROOM	VCT	RB	GWB* / PT	GWB* / PT	EXISTING	EXISTING	NO CLG	NA	101	*GWB: ALL GWB SHALL BE IMPACT RESISTANT
102	BATHROOM	VCT	RB	GWB* / PT	GWB* / PT	GWB* / PT	GWB* / PT	ACT	8'-0"	102	*GWB: ALL GWB SHALL BE IMPACT RESISTANT

L1 / G-1 ROOM FINISH SCHEDULE

General Notes

ISSUED FOR CONSTRUCTION
4/18/2013

No.	Revision/Issue	Date

PWM PORTLAND INTERNATIONAL JETPORT
Facilities & Engineering
1001 Westbrook ST
Portland, ME 04102
207-874-8877

Project Name and Address

TAXI CAB WAITING ROOM AT PWM

Sheet Title

ROOM FINISH SCHEDULE
DOOR SCHEDULE
DOOR ELEVATIONS
DOOR DETAILS
WINDOW ELEVATIONS
MISC. DETAILS

Project Number: 13-103	Sheet: A-4
Date: Issued For Construction 4/18/2013	
Scale: Reference Individual Drawings	