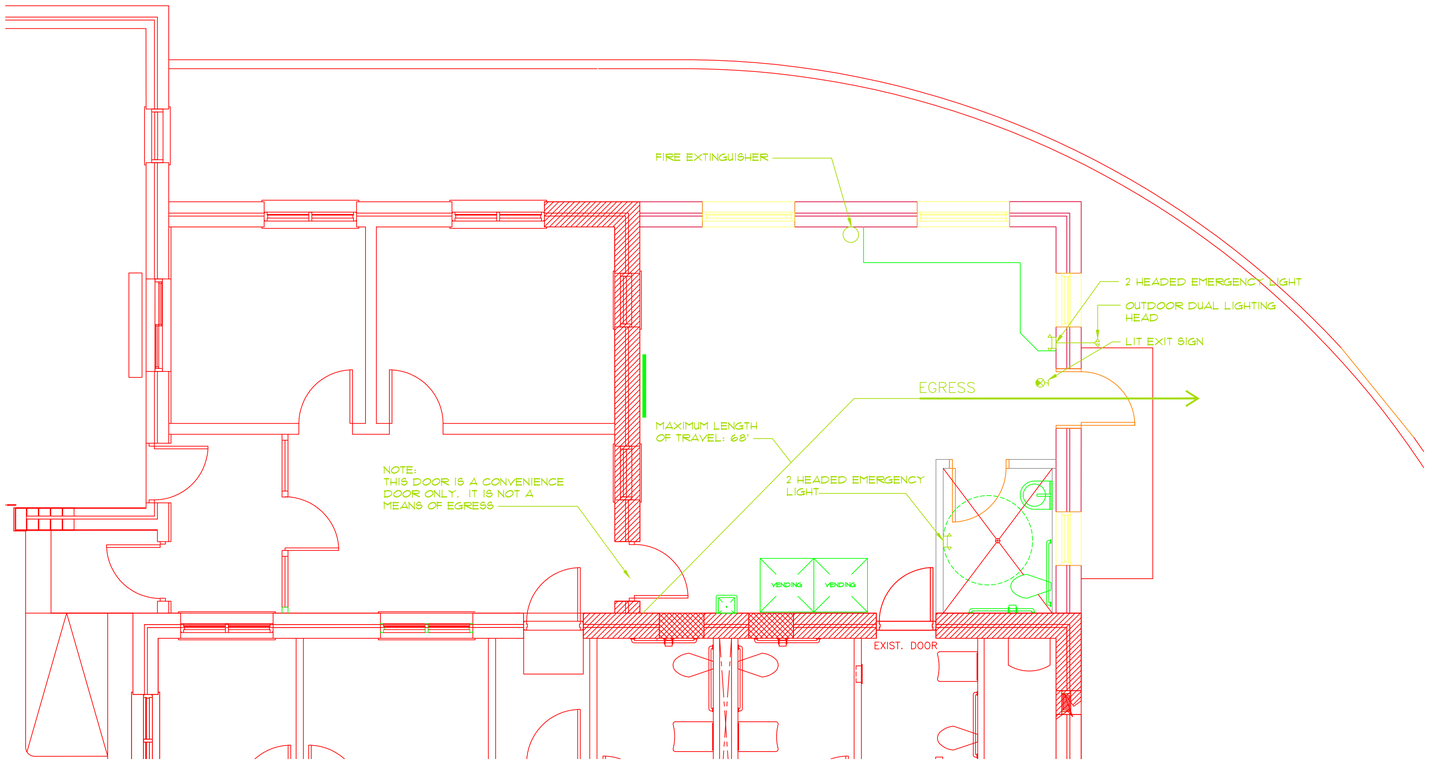

G1 / A—1 TAXI SHELTER FLOOR PLAN

1/4" = 1'—0"

GENERAL BUILDING INFORMATION:

SQUARE FOOTAGE: 568 SF GROSS (502 NET)

BUILDING HEIGHT: 12'-8"

NUMBER OF FLOORS: 1 (ONE)

CONSTRUCTION TYPE: IIIB

APPLICANT IDENTIFICATION INFORMATION:

APPLICANT NAME:
CUYLER FEAGLES, AIA
ASSISTANT FACILITIES MANAGER
PORTLAND INTERNATIONAL JETPORT
1001 WESTBROOK STREET
PORTLAND, ME 04102

ARCHITECT NAME:
SAME AS ABOVE

PROPOSED USE OF STRUCTURE:

OCCUPANCY CLASSIFICATION: IBC: BUSINESS
NFPA: BUSINESS

SQUARE FOOTAGE: 568 GROSS SF (502 NET).

EXISTING & PROPOSED FIRE PROTECTION:
EXISTING STRUCTURE DOES NOT HAVE FIRE PROTECTION. THE SMALL SIZE OF THE BUILDING AND THE NUMBER OF MEANS OF EGRESS AVAILABLE MAKES IT UNNECESSARY.
THE PROPOSED ADDITION DOES NOT REQUIRE FIRE PROTECTION. THE SIZE OF THE ADDITION DOES NOT REQUIRE IT.

SUPPRESSIONSYSTEM:
NOT APPLICABLE

DETECTION SYSTEM:
NOT APPLICABLE

LIFE SAFETY INFORMATION:

FIRE RESISTANCE RATINGS OF ALL MEANS OF EGRESS: 1 HOUR

TRAVEL DISTIANCE FROM MOST REMOTE POINT TO EXIT DISCHARGE: 68' (REFERENCE PLAN).
MAXIMUM ALLOWABLE: 200'

LOCATION OF ANY REQUIRED FIRE EXTINGUISHERS:
REFERENCE PLAN

LOCATION OF EMERGENCY LIGHTING:
REFERENCE PLAN

LOCATION OF EXIT SIGNS:
REFERENCE PLAN

NFPA SUMMARY:

EGRESS NOTES:

MAXIMUM OCCUPANCY CAPACITY: 27

TOTAL NUMBER OF MEANS OF EGRESS: 1

MINIMUM REQUIRED EGRESS CAPACITY: 34"

TOTAL DOOR EGRESS WIDTH: 34"

MAXIMUM ALLOWABLE LENGTH OF TRAVEL: 200'

MAXIMUM LENGTH OF TRAVEL: 68'

PROJECT NORTH

General Notes

ISSUED FOR PERMIT APPLICATION 4/25/2003

CUYLER FEAGLES No.2529 REGISTERED ARCHITECT STATE OF MAINE

No.	Revision/Issue	Date

PWM PORTLAND INTERNATIONAL JETPORT
Facilities & Engineering
1001 Westbrook ST
Portland, ME 04102
207-874-8877

Project Name and Address

TAXI CAB WAITING ROOM AT PWM

Sheet Title

FIRE DEPARTMENT REQUIREMENTS

Project Number: 13-103

Date: Issued For Construction 4/18/2013

Scale: Reference Individual Drawings

Sheet: FD-1