ABBREVIATIONS

NOTE: NOT ALL ABBREVIATIONS LISTED ARE USED IN THESE DRAWINGS

AB	ANCHOR BOLT
A/C	AIR CONDITIONING
ACT	ACOUSTIC CEILING TILE
ADD	ADDENDA(UM)
ADH	ADHESIVE
ADJ	ADJACENT
AGG	AGGREGATE
AL	ALUMINUM
ALT	ALTERNATE
APPROX	APPROXIMATELY
ARCH	ARCHITECT(URAL)
BD	BOARD
BIT	BITUMINOUS
BLDG	BUILDING
BLP	BORROWED LIGHT PANEL
BLW	BELOW
BM	BENCH MARK
BMNT	BASEMENT
BO	BOTTOM OF...
BOF	BOTTOM OF FOOTING
BRDG	BRIDGING
BTWN	BETWEEN
CAB	CABINET
CEM BD	CEMENT BOARD
CFT	CUBIC FEET
CPM	CUBIC FEET PER MINUTE
CIP	CAST IN PLACE
CIR	CIRCLE
CIRC	CIRCUMFERENCE
CJ	CONTROL JOINT
CL	CENTER LINE
CLG	CEILING
CLR	CLEAR
CMU	CONCRETE MASONRY UNIT
COL	COLUMN
CONC	CONCRETE
CONST	CONSTRUCTION
CT	CERAMIC TILE
CYD	CUBIC YARD
D	DIAMETER
DBL	DOUBLE
DEMO	DEMOLITION
DH	DOUBLE HUNG
DIAG	DIAGONAL
DIAM	DIAMETER
DL	DEAD LOAD
DR	DOOR
DTL	DETAIL
DWG	DRAWING
E	EAST
EA	EACH
EJ	EXPANSION JOINT
EL	ELEVATION
ELEC	ELECTRIC
EOP	EDGE OF PAVEMENT
EXP	EXPANSION
EXST	EXISTING
FBO	FURNISHED BY OTHERS
FD	FLOOR DRAIN
FE	FIRE EXTINGUISHER
FF	FINISH FLOOR
FIN	FINISH
FLR	FLOOR
FNDN	FOUNDATION
FOB	FACE OF BRICK
FOC	FACE OF CONCRETE
FOM	FACE OF MASONRY
FOS	FACE OF STEEL
FOSTD	FACE OF STUD
FTG	FOOTING
GA	GUAGE
GALV	GALVANIZED
GC	GENERAL CONTRACTOR
GWB	GYPSUM WALL BOARD
H	HORIZONTAL
HC	HOLLOW CORE
HDWR	HARDWARE
HVAC	HEATING, VENTILATING AIR CONDITIONING
ID	INSIDE DIAMETER
IF	INSIDE FACE
IJ	ISOLATION JOINT
INT	INTERIOR
JNT	JOINT
K	KIP (S)
KIT	KITCHEN
LAM	LAMINATED
LAV	LAVATORY
LH	LEFT HAND
LINO	SHEET LINOLEUM
MAX	MAXIMUM
MDO	MEDIUM DENSITY OVERLAY
MECH	MECHANICAL
MET	METAL
MFR	MANUFACTURER
MIN	MINIMUM
MISC	MISCELLANEOUS
MO	MASONRY OPENING
MR	MOISTURE RESISTANT
N	NORTH
NIC	NOT IN CONTRACT
NTS	NOT TO SCALE
OC	ON CENTER
OH	OVERHEAD
OPH	OPPOSITE HAND
OPP	OPPOSITE
PLAM	PLASTIC LAMINATE
PLF	POUNDS PER LIENEAR FOOT
PNT	PAINT
PSF	POUNDS PER SQUARE FOOT
PSI	POUNDS PER SQUARE INCH
PT	PRESSURE TREATED
PVC	POLYVINYL CHLORIDE
PVMNT	PAVEMENT
PWD	PLYWOOD
QT	QUARRY TILE
R	RIGHT
RB	RUBBER BASE
RCP	REFLECTED CEILING PLAN
RE	REFERENCE
REV	REVISION
RD	ROOF DRAIN
REINF	REINFORCE
REQD	REQUIRED
RH	RIGHT HAND
RO	ROUGH OPENING
S	SOUTH
SACT	SUSPENDED ACOUSTIC CEILING TILE
SC	SOLID CORE
SF	SQUARE FOOT
SHT	SHEET
SIM	SIMILAR
SPEC	SPECIFICATION
STD	STANDARD
STL	STEEL
STRUC	STRUCTURAL
SYN	SYNTHETIC
SYS	SYSTEM
T	TREAD
TO	TOP OF...
TOC	TOP OF CONCRETE
TOF	TOP OF FOOTING
TOM	TOP OF MASONRY
TOP	TOP OF PIER
TOS	TOP OF STEEL
TOW	TOP OF WALL
TYP	TYPICAL
UNO	UNLESS NOTED OTHERWISE
VCT	VINYL COMPOSITION TILE
VERT	VERTICAL
VP	VENT PIPE
W	WEST
W/	WITH
WD	WOOD
WF	WIDE FLANGE
WIN	WINDOW
W/O	WITHOUT

SYMBOLS LEGEND

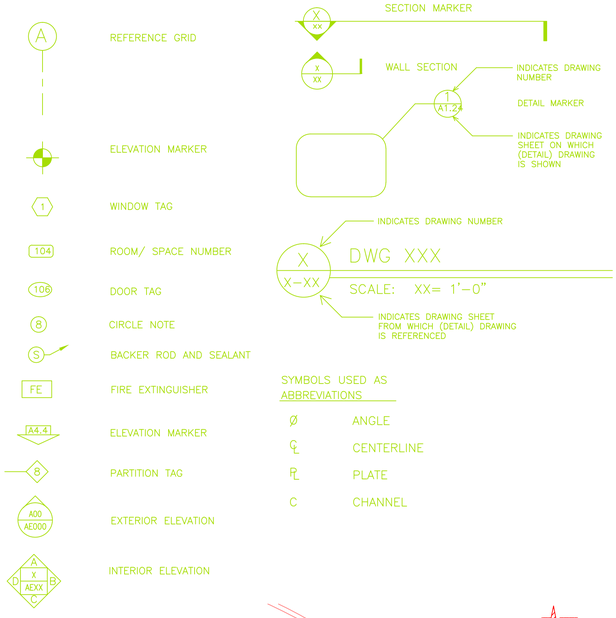

SYMBOLS USED AS ABBREVIATIONS

Ø	ANGLE
℄	CENTERLINE
PL	PLATE
C	CHANNEL

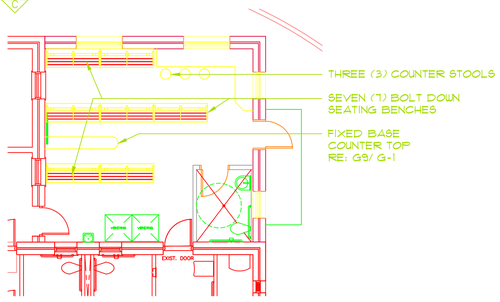

G2 / A-4 INTERIOR BENCHES ADD/ALTERNATE

SCALE: NTS

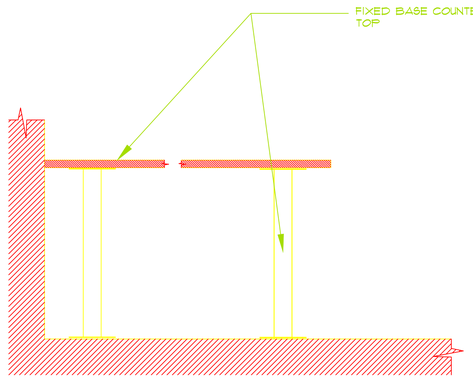

G9 / A-4 COUNTERTOP SECTION

SCALE: NTS

GENERAL NOTES

1. DO NOT SCALE THE DRAWINGS.
2. THE CONTRACTOR AND ALL TRADES SHALL NOTE REQUIREMENTS OF "NOTES" ON ALL SHEETS.
3. FIELD VERIFY ALL DIMENSIONS AND LAYOUTS PRIOR TO PROCEEDING WITH WORK. NOTIFY ARCHITECT IN WRITING OF ANY DISCREPANCIES OR INCONSISTENCIES. ADDITIONAL COSTS OR CHANGE ORDERS DUE TO DISCREPANCIES IN THE DRAWINGS SHALL NOT BE RECOGNIZED UNLESS THEY ARE BROUGHT TO THE ATTENTION OF THE ARCHITECT, IN WRITING, AT THE TIME OF DISCOVERY.
4. "PROVIDE" MEANS "FURNISH AND INSTALL".
5. THE CONTRACTOR SHALL BE RESPONSIBLE FOR PROVIDING ALL MATERIALS AND WORKMANSHIP UNO.
6. ALL WORK SHALL BE PERFORMED IN ACCORDANCE WITH FEDERAL, STATE, CITY AND LOCAL BUILDING CODES.
7. DIMENSIONS ARE TO FACE OF CONCRETE, FACE OF MASONRY, AND FACE OF STUD, UNO.
8. CONSTRUCTION DOCUMENTS, INCLUDING ALL DRAWINGS, SPECIFICATIONS AND GENERAL CONDITIONS, ARE COMPLEMENTARY. ALL TRADES SHALL READ AND REFER TO ALL CONSTRUCTION DOCUMENTS FOR ALL REQUIREMENTS, AND FULLY COORDINATE THIER WORK WITH THAT OF OTHER TRADES.
9. ALIGN NEW WORK WITH EXISTING UNO.
10. THE CONTRACTOR SHALL BE RESPONSIBLE FOR PROVIDING ALL WORK AND MATERIALS IN ACCORDANCE WITH CITY AND STATE BUILDING CODES.

ADD/ ALTERNATE NOTES

1. REFERENCE SPECIFICATION SECTION 01230 FOR ADD- ALTERNATE INFORMATION.
2. RESERVED

STRUCTURAL NOTES

FOOTING & FOUNDATION WORK ON THE STRUCTURAL DRAWINGS (S1.0 & S1.1) IDENTIFIES WORK THAT SHALL NOT BE A PART OF THIS CONTRACT. FOOTINGS AND FOUNDATIONS SHALL BE PERFORMED UNDER SEPARATE CONTRACT, AND WILL BE IN PLACE BEFORE COMMENCEMENT OF THIS WORK.

General Notes

ISSUED FOR CONSTRUCTION
4/18/2013

REGISTERED ARCHITECT
BRYLER FEAGLES
No.2529
STATE OF MAINE

No.	Revision/Issue	Date

PWM PORTLAND INTERNATIONAL JETPORT

Facilities & Engineering
1001 Westbrook ST
Portland, ME 04102
207-874-8877

Project Name and Address

TAXI CAB WAITING ROOM AT PWM

Sheet Title

GENERAL INFORMATION
ADD/ALTERNATE INFORMATION

Project Number: 13-103	Sheet: G-1
Date: Issued For Construction 4/18/2013	
Scale: Reference Individual Drawings	