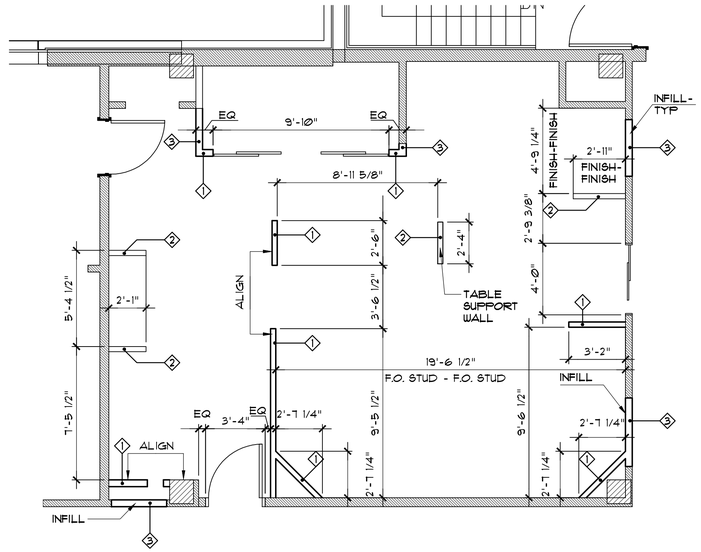

H1 / A-1 FLOOR PLAN: LAYOUT
1/4" = 1'-0"

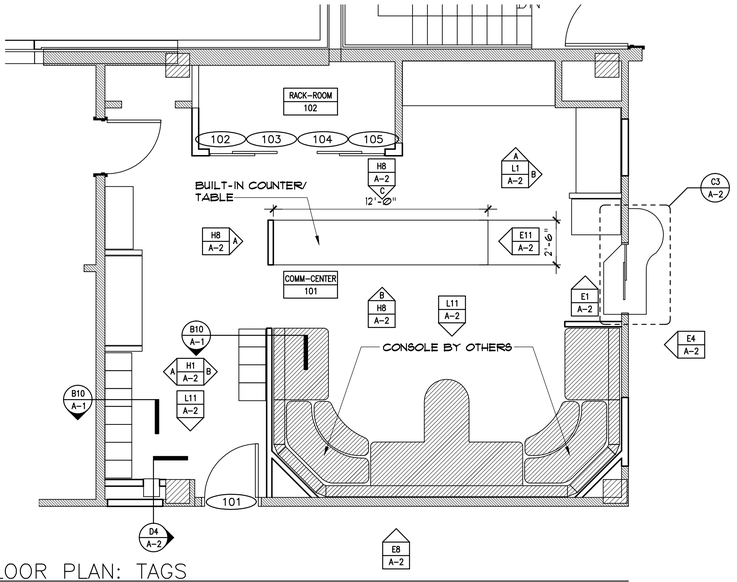

H7 / A-1 FLOOR PLAN: TAGS
1/4" = 1'-0"

SHEET NOTES:

1. SEE SHEET G-1 FOR LEGEND, ABBREVIATIONS & GENERAL NOTES.
2. DO NOT SCALE THE DRAWINGS.

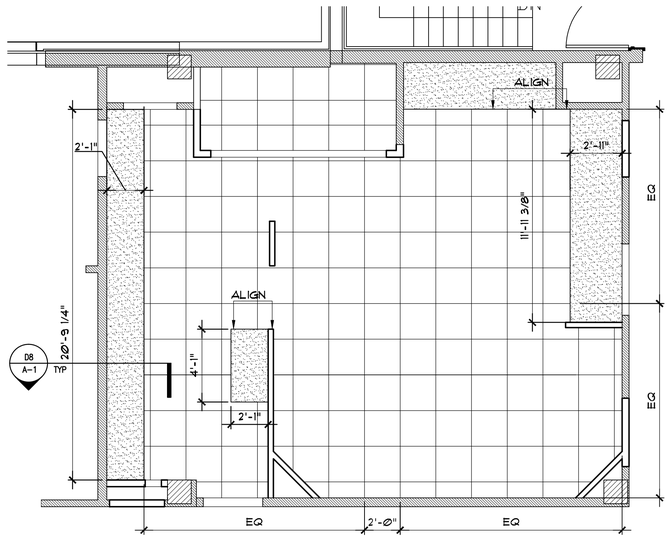

C1 / A-1 REFLECTED CEILING PLAN
1/4" = 1'-0"

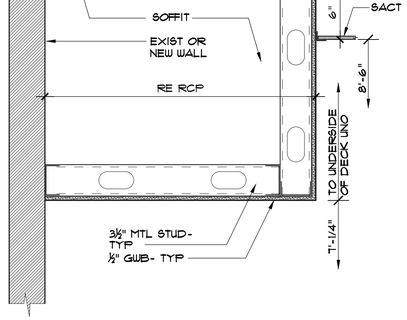

D8 / A-1 SOFFIT DETAIL— TYP
1 1/2" = 1'-0"

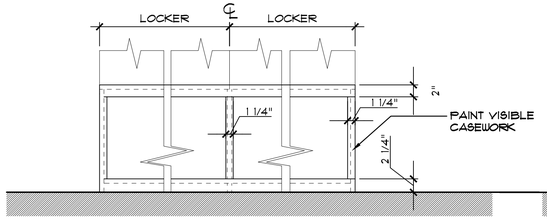

B7 / A-1 LOCKER BASE ELEVATION
1" = 1'-0"

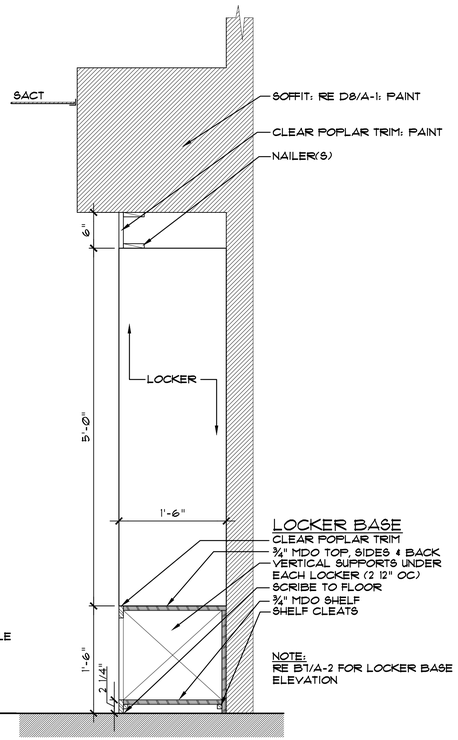

B10 / A-1 LOCKER BASE SECTION
1" = 1'-0"

General Notes

ISSUED FOR CONSTRUCTION
3/15/2014

No.	Revision/Issue	Date

Portland International Jetport
Facilities & Engineering
1001 Westbrook ST
Portland, ME 04102
207-874-8877

Project Name and Address
COMMUNICATIONS CENTER RENOVATIONS AT THE PORTLAND INTERNATIONAL JETPORT

Sheet Title
FLOOR PLAN, REFLECTED CEILING PLAN, LAYOUT PLAN, DETAILS

Project Number: 1402	Sheet: A—1
Date: Issued For Construction 3/15/2014	
Scale: Reference Individual Drawings	