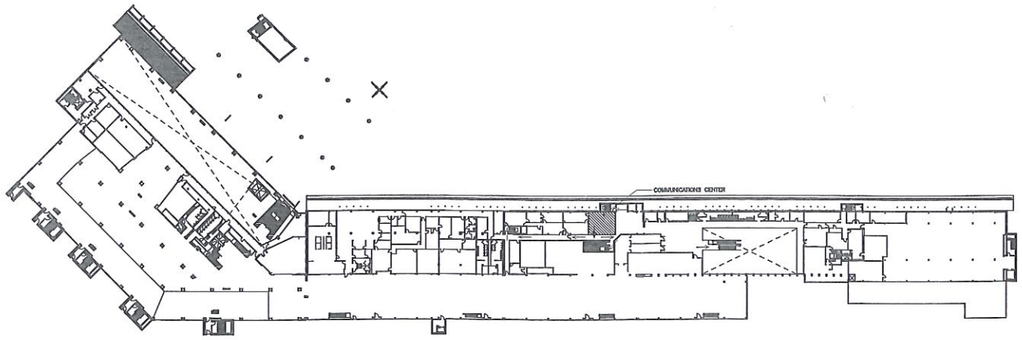


J1 / C-1 SECOND FLOOR PLAN: COMMUNICATIONS CENTER

SCALE: NTS

## AIRPORT TERMINAL OCCUPANT LOAD FACTORS:

COMMUNICATIONS CENTER= 689 SF OCCUPANT LOAD= 7 OCCUPANTS MAXIMUM

## SHEET NOTES NOTES:

| | |
|---|---|
| TOTAL NUMBER OF MEANS OF EGRESS: | 4 |
| TOTAL DOOR EGRESS WIDTH: | NA |
| TOTAL ALLOWABLE OCCUPANT CAPACITY: | 7 |

MAXIMUM LENGTH OF TRAVEL=97 FEET TO NEAREST MEANS OF EGRESS




C1 / C-1 SECOND FLOOR PLAN: OCCUPANCY LOADS

1/16" = 1'-0"

LEGEND

100 SF/ OCCUPANT

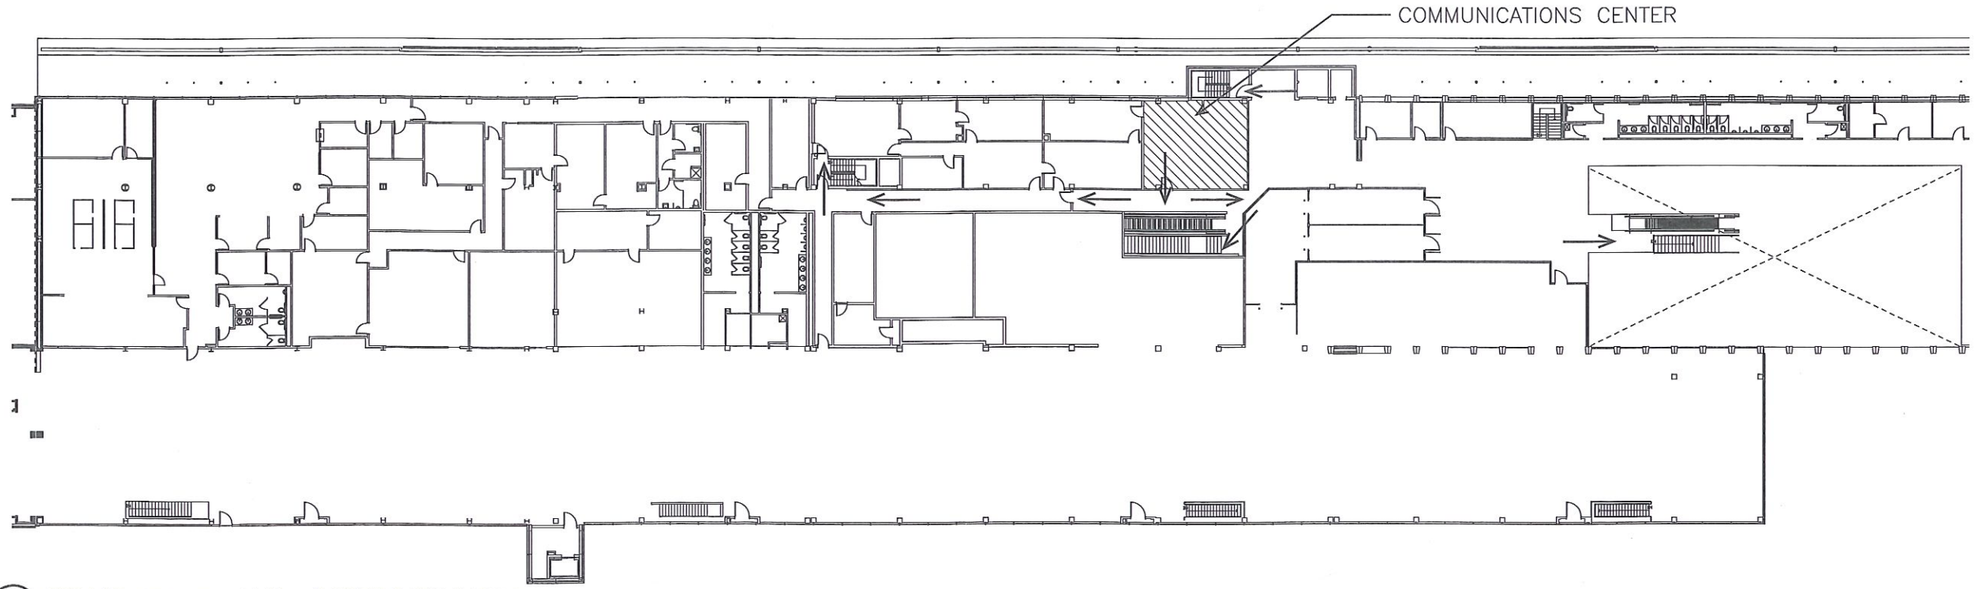MEANS OF EGRESS

General Notes

ISSUED FOR PERMIT APPLICATION 11/5/2012

| No. | Revision/Issue | Date |
|---|---|---|
| | | |


Facilities & Engineering
1001 Westbrook ST
Portland, ME 04102
207-874-8877


Project Name and Address

COMMUNICATIONS CENTER RENOVATIONS

Sheet Title

LIFE SAFETY PLAN

| | |
|---|---|
| Project Number: 12-102 | Sheet: LS-1 |
| Date:Issued For Construction 11/5/2012 | |
| Scale: Reference Individual Drawings | |