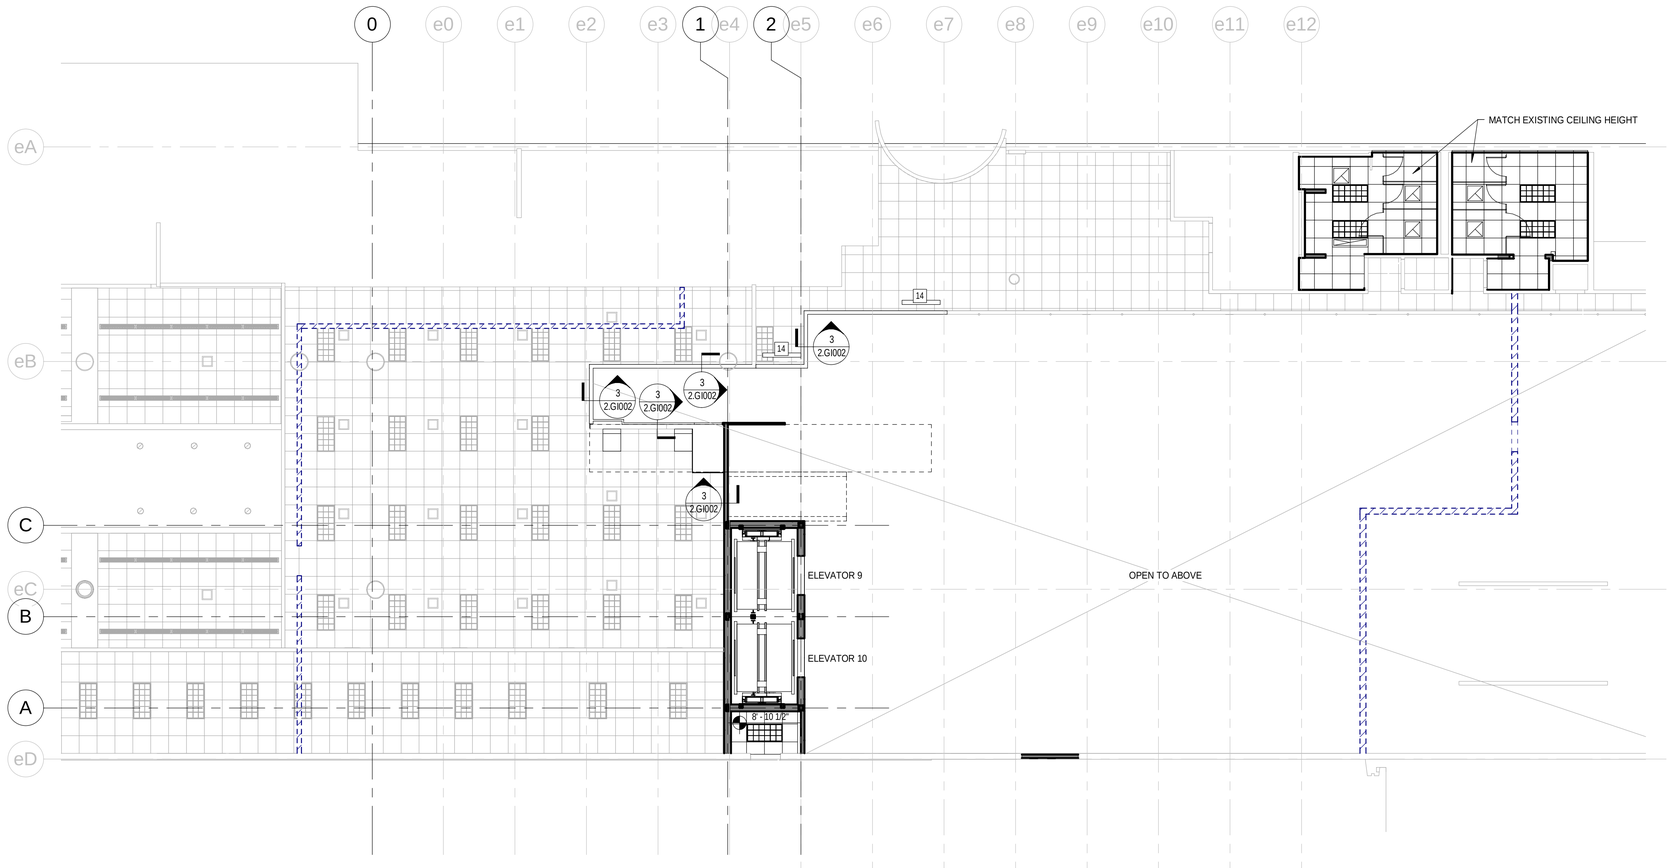

1 1ST FLOOR - REFLECTED CEILING PLAN
1/8" = 1'-0"

PLAN KEY NOTES

1. INFILL WALL TO EXTENTS REQUIRED WHERE DOOR HAS BEEN REMOVED; FLUSH WITH EXISTING WALL ON BOTH SIDES, MATCH EXISTING WALL CONSTRUCTION.
2. MECHANICAL GRILLS CENTERED IN GRID, RE: MECH.
3. RELOCATE DOORS AND STOREFRONT.
4. PROVIDE RUBBER TILE FLOORING TO MATCH EXISTING.
5. REINSTALL/NEW STOREFRONT.
6. DECORATIVE METAL WALL END CAP, SEE 9/2.AE520.
7. COVE LIGHTING
8. REMOVE ALL FASTENERS, BOXES OR OTHER ITEMS AND REPAIR CONCRETE FOR PAINT. PAINT TO MATCH.
9. REFER TO ELECTRICAL FOR LIGHT FIXTURES. CENTER LIGHT FIXTURES IN RECESS TO MATCH EXISTING.
10. REINSTALL CEILING AS SHOWN OR PROVIDE MATCHING PANELS/AS REQUIRED FOR CONSISTENT APPEARANCE.
11. LIGHT FIXTURE, RE: ELEC.
12. RELOCATED EXISITNG LIGHT FIXTURE, RE: ELEC.
13. TEMPORARILY PROVIDE OPENING FOR PUBLIC AT THIS LOCATION. RELOCATE AT COMPLETION.
14. PROVIDE NEW CEILING MOUNTED SIGNS
    "DEPARTURES
    ALL AIRLINES
    TICKETING
    TSA SCREENING ---->
    ARRIVALS
    BAGGAGE CLAIM
    <----- GROUND TRANSPORTATION
15. REINSTALL SIGN "RESTROOMS"
16. 16 - PROVIDE NEW CEILING MOUNTED SIGN: "BAGGAGE CLAIM GROUND TRANSPORTATION"
17. REMOVE "ELEVATOR" SIGN AT COMPLETION & REPAIR WALL
18. PROVIDE NEW CEILING MONTE SIGN (2 SIDES) "PARKING RENTAL CARS"
19. REINSTALL TOILET ROOM ADA SIGNS
20. NEW TILE AREA, ROOM [1200] CIRCULATION
21. FLOOR DOOR, LOCATED ABOVE EXISTING CONDUITS
22. REMOVE TEMPORARY PARTITION AT WORK COMPLETION
23. PROVIDE GYPSUM BOARD AND WOOD WALL CAP TO FINISH CUT RAILING END FLAT.
24. REPLACE TILES REMOVED OR DAMAGED BY CONSTRUCTION WITH TILE TO MATCH EXISTING.
25. TEMPORARY PARTITION DOOR IS TO HAVE A LOCK WITH A KEY PROVIDED TO THE FACILITY

GENERAL NOTES

1. SEE SHEET 2.G-001 FOR GENERAL PROJECT NOTES, LEGENDS, AND ABBREVIATIONS.
2. SEE FINISH SCHEDULE FOR CEILING AND CEILING GRID TYPES.
3. EXCEPT WHERE INDICATED, CENTER CEILING GRIDS IN ROOMS. USE HALF TILES OR GREATER AT PERIMETERS WHEN POSSIBLE.
4. ALIGN CEILING ITEMS AS SHOWN, WITH COMMON CENTERLINES TYPICALLY. CENTER ITEMS IN CEILING, OR IN AREAS UNLESS INDICATED OTHERWISE.
5. WHERE TEGULAR OR BEVELED TILE IS USED, PAINT ALL CUT EDGES TO MATCH.
6. CAULK JOINT BETWEEN CEILNG GRID (WALL ANGLE) AND WALL WHERE GAPS ARE LARGER THAN 1/8" OR GREATER.
7. PROVIDE ACCESS PANELS AS REQUIRED IN GWB CEILNGS FOR ACCESS AS REQUIRED BY ALL TRADES.
8. FIRE SPRINKLERS SHALL BE CENTERED IN CEILING TILE OR HALF TILE AS SHOWN. FIRE SPRINKELRS SHALL BE LOCATED IN ALIGNMENT WITH OTHER CEILING ITEMS AND SHALL BE PLACED IN COORDINATION WITH LIGHTING FIXTURE POSITIONS INDICATED, TYPICAL.
9. FIRE SPRINKELRS SHOWN ARE FOR COORDIATION PURPOSES ONLY. ADDITIONAL SPRINKLER HEADS MAY BE REQUIRED FOR CODE COMPLIANCE, AS DETERMINED BY THE FIRE PROTECTION DESIGNER. SPRINKELRS ARE NOT SHOWN IN ALL AREAS WHERE REQUIRED. FIRE PROTECTION CONTRACTOR SHALL BE RESPONSIBLE FOR PROVIDING A COMPLETE AND FULLY CODE COMPLIANT SYSTEM, INCLUDING HEADS NOT INDICATED IN THIS DRWAING. SIDEWALL MOUNT SPRINKLER HEADS UNDER BALCONIES ARE NOT SHOWN IN THE CEILNG PLANS.
10. SEE MECHANICAL, ELECTRICAL, AND PLUMBING DRAWINGS FOR ADDITIONAL INFORMATION.
11. WHERE ARCHITECTURAL DRAWINGS DEPICT MECHANICAL OR ELECTRICAL ITEMS OR EQUIPMENT (LIGHTS, DIFFUSERS, ETC.) INSTALLATION OF SUCH ITEMS SHALL BE COORDINATED WITH EACH RESPECTIVE TRADE SUB-CONTRACTORS.
12. WHERE DRAWINGS DO NOT ACCESS INSTALLATION METHODOLOGY, THE CONTRACTOR SHALL BE BOUND TO PERFORM IN STRICT COMPLIANCE WITH THE MANUFACTURER'S SPECIFICATIONS, AND STANDARD INDUSTRY STANDARDS.

CEILING LEGEND:

- 2x2 CEILING TILE AND GRID
- 2x4 CEILING TILE AND GRID
- GWB CEILING
- DOWN LIGHT
- 2x2 LIGHT FIXTURE
- 2x4 LIGHT FIXTURE
- 1x4 LIGHT FIXTURE
- SUPPLY DIFFUSER
- RETURN DIFFUSER
- EXHAUST DIFFUSER
- LINEAR DIFFUSER

PROJECT NORTH:

TRUE NORTH

E D C B A

KEY PLAN F0
N.T.S.

LICENSED ARCHITECT
DAVID R. LAY
No. 2502
STATE OF MAINE

SMRT
ARCHITECTURE
ENGINEERING
PLANNING
INTERIORS
ENERGY
144 Fore Street/P.O. Box 618
Portland, Maine 04104
tel. (207) 772-3846
fax. (207) 772-1070
www.smrtinc.com

SMRT PROJECT NO.	PROJECT MGR	JC/DRAWN	A/E OF RECORD
17033	DRL	MOH	DRL

REV:	BY:	STATUS:	DATE:
0		ISSUED FOR CONSTRUCTION	12/21/17

THIS PLAN SHALL NOT BE MODIFIED WITHOUT WRITTEN PERMISSION FROM SEBAGO TECHNICS, INC. ANY ALTERATIONS, AUTHORIZED OR OTHERWISE, SHALL BE AT THE USER'S SOLE RISK AND WITHOUT LIABILITY TO SEBAGO TECHNICS, INC.

SEBAGO TECHNICS
75 John Roberts Rd. - Suite 1A
South Portland, ME 04106
Tel. 207-200-2100
WWW.SEBAGOTECHNICS.COM
250 Goddard Rd. - Suite B
Lewiston, ME 04240
Tel. 207-783-9566

PROJECT NO.	FIELD BOOK	DESIGN	CHKD	DRAWN
-	-	-	-	-

1ST FLOOR - REFLECTED CEILING PLAN

OF:

PORTLAND INTERNATIONAL JETPORT
VERTICAL CIRCULATION IMPROVEMENTS
1001 WESTBROOK STREET
PORTLAND, MAINE 04102

DATE	SCALE
12/21/17	As indicated

2.AE121