GENERAL NOTES

1. SEE SHEET PL001 FOR LEGEND AND ABBREVIATIONS.

KEYNOTES

KEYNOTE	KEYNOTE DESCRIPTION
1	2-1/2" W (FM) - RISE. PROVIDE WITH GATE VALVE AND CHECK VALVE AT PUMP RISER.
2	COORDINATE EXACT LOCATION AND PENETRATIONS OF ITEMS IN ELEVATOR PIT AND ELEVATOR SHAFT WITH ELEVATOR EQUIPMENT AND EQUIPMENT MANUFACTURER TO ENSURE UNOBSTRUCTED OPERATION OF ELEVATOR.
3	EXTEND 2-1/2" FORCED MAIN (APPROXIMATELY 100' AWAY) TO MECHANICAL ROOM AND TERMINATE AT (E) 6"S.
4	CONNECT 1/2" CW, 1/2" HW, AND 1-1/2" W TO EXISTING PROVISIONS IN WALL.
5	CONNECT 3/4" CW, 2" V AND, 2" S TO EXISTING PROVISIONS IN WALL. MODIFY AND REWORK EXISTING DWV AS REQUIRED FOR NEW FIXTURE LOCATIONS.
6	CONNECT 1-1/4" CW, 4" S AND, 2" V TO EXISTING PROVISIONS IN CHASE. MODIFY AND RE-WORK EXISTING DWV SYSTEM AS REQUIRED FOR INSTALLATION OF NEW CARRIERS.

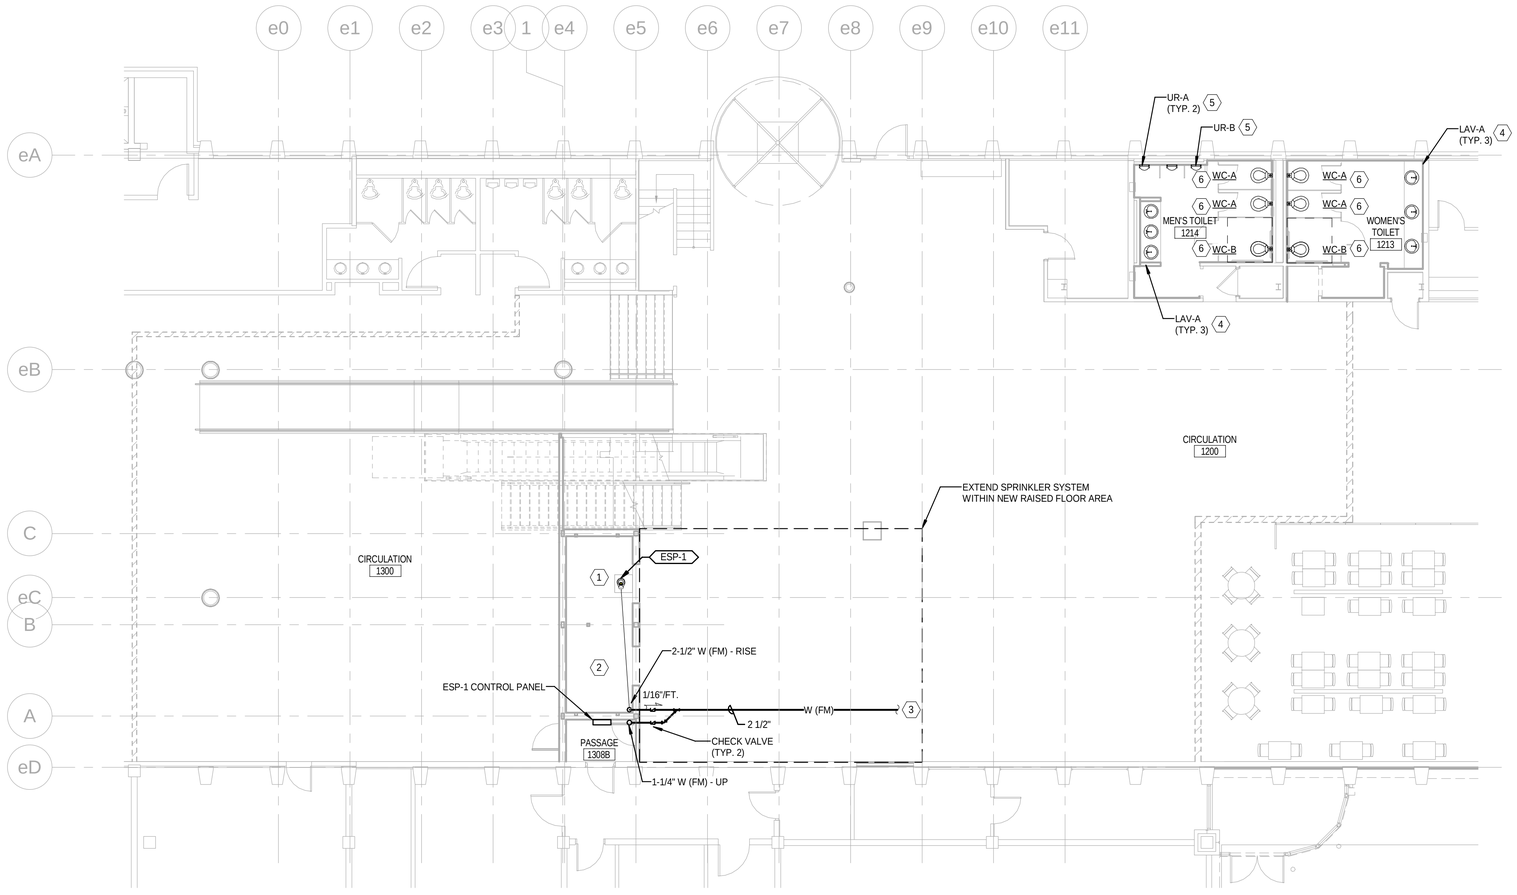

1 1ST FLOOR - PLUMBING AND FIRE PROTECTION PLAN
1/8" = 1'-0"

PROJECT NORTH:

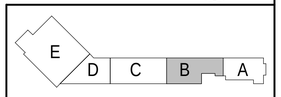

KEY PLAN N.T.S. F0

STATE OF MAINE KERRY O. PINEAU 13321 REGISTERED PROFESSIONAL ENGINEER 1-4-18

SMRT ARCHITECTURE ENGINEERING PLANNING INTERIORS ENERGY
144 Fore Street/P.O. Box 618
Portland, Maine 04104
tel. (207) 772-3846
fax. (207) 772-1070
www.smrtinc.com

A/E OF RECORD	JC/DRAWN	PROJECT MGR	SMRT PROJECT NO.
KDD	JC	DRL	17033

REV:	BY:	DATE:	STATUS:
0		12/21/17	ISSUED FOR CONSTRUCTION

THIS PLAN SHALL NOT BE MODIFIED WITHOUT WRITTEN PERMISSION FROM SEBAGO TECHNICS, INC. ANY ALTERATIONS, AUTHORIZED OR OTHERWISE, SHALL BE AT THE USER'S SOLE RISK AND WITHOUT LIABILITY TO SEBAGO TECHNICS, INC.

SEBAGO TECHNICS
75 John Roberts Rd. - Suite 1A
South Portland, ME 04106
Tel: 207-200-2100
WWW.SEBAGOTECHNICS.COM
250 Gordon Dr. - Suite B
Lewiston, ME 04240
Tel: 207-783-9866

PROJECT NO.	FIELD BOOK	DESIGN	CHKD	DRAWN
-	-	-	-	-

1ST FLOOR PLUMBING AND FIRE PROTECTION PLAN

OF:

VERTICAL CIRCULATION IMPROVEMENTS

1001 WESTBROOK STREET
PORTLAND, MAINE 04102

DATE	SCALE
12/21/17	1/8" = 1'-0"

2.PL101