BECKER
STRUCTURAL ENGINEERS
75 York Street, Portland, Maine 04101
207.879.1838 ■ beckerstructural.com
207.879.1838 ■ beckerstructural.com

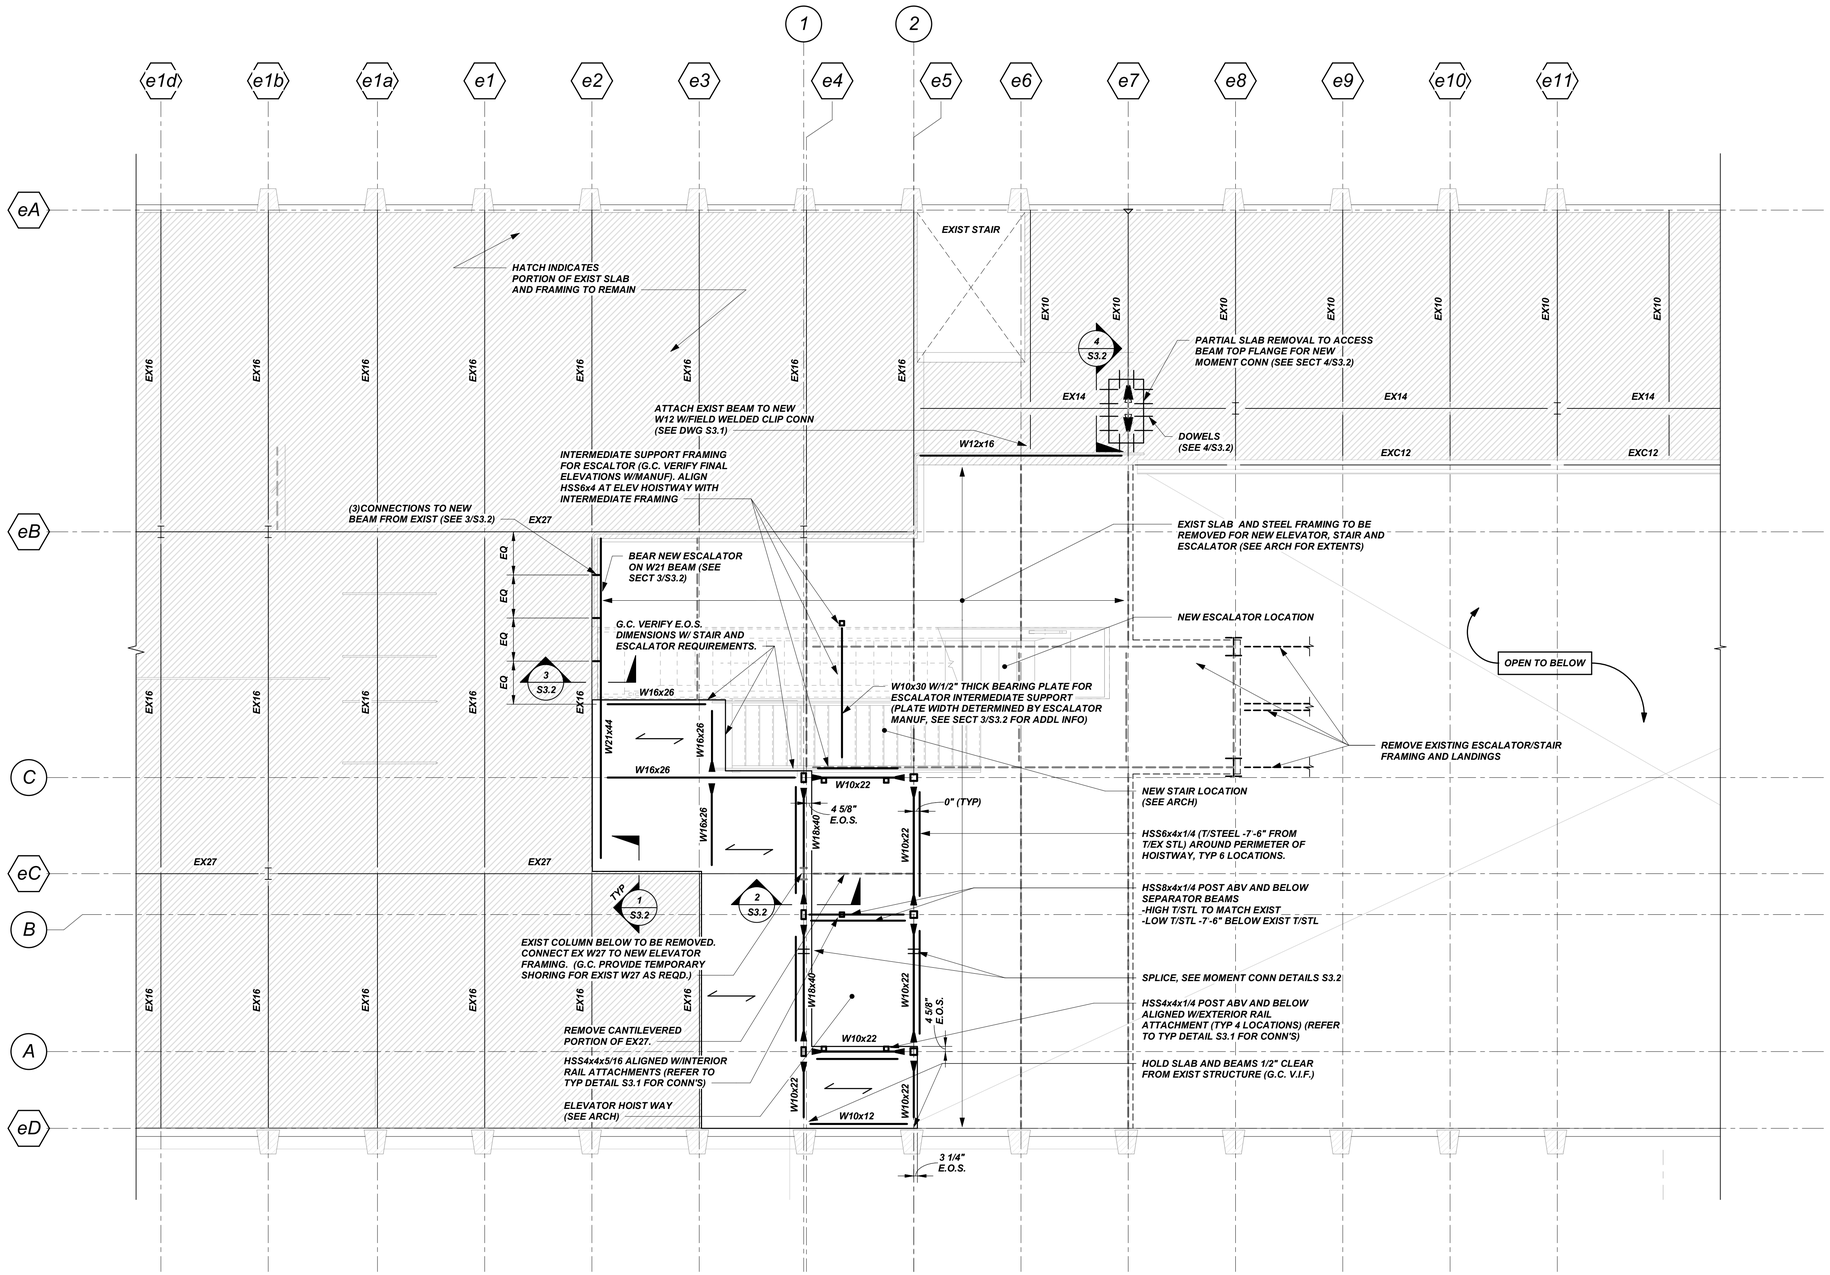

SECOND FLOOR FRAMING PLAN

1/8"=1'-0"

NOTES:

1. G.C. V.I.F. ALL EXISTING DIMENSIONS AND CONDITIONS. T/EXIST SLAB REF EL 115'-0"+/- (GC V.I.F.)
2. ALIGN T/STEEL WITH EXISITING U.N.O.
3. ⟷ INDICATES SPAN DIRECTION OF GALV 2VLI18 COMPOSITE FLOOR DECK W/2 1/2"± CONC (4 1/2"± TOTAL THICKNESS, TO MATCH EXIST) W/WW.W.F. 6x6-W1.4xW1.4 THROUGHOUT.
4. ■⟶ INDICATES MOMENT CONNECTION (SEE DETAILS S3.2).
5. E.O.S. INDICATES EDGE OF SLAB.

PROJECT NORTH:
TRUE NORTH

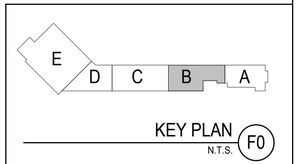

KEY PLAN F0
N.T.S.

STATE OF MAINE
CHRISTOPHER G. WILLIAMS
No. 12854
LICENSED
PROFESSIONAL ENGINEER

SMRT
ARCHITECTURE
ENGINEERING
PLANNING
INTERIORS
ENERGY
144 Fore Street P.O. Box 618
Portland, Maine 04104
tel. (207) 772-3846
fax. (207) 772-1070
www.smrtinc.com

SMRT PROJECT NO.	PROJECT MGR	JC/DRAWN	A/E OF RECORD
4021		WBH	CGW

REV:	BY:	DATE:	STATUS:
0		12-22-17	ISSUED FOR BID

THIS PLAN SHALL NOT BE MODIFIED WITHOUT WRITTEN PERMISSION FROM SEBAGO TECHNICS, INC. ANY ALTERATIONS, AUTHORIZED OR OTHERWISE, SHALL BE AT THE USER'S SOLE RISK AND WITHOUT LIABILITY TO SEBAGO TECHNICS, INC.

SEBAGO TECHNICS
WWW.SEBAGOTECHNICS.COM
75 John Roberts Rd. - Suite 1A
South Portland, ME 04106
tel. 207-200-2100
250 Goddard Rd. - Suite B
Lewiston, ME 04240
Tel. 207-783-9826

PROJECT NO.	FIELD BOOK	DESIGN	CHKD	DRAWN
-	-	-	-	-

SECOND FLOOR FRAMING PLANS

OF:

PORTLAND INTERNATIONAL JETPORT
VERTICAL CIRCULATION IMPROVEMENTS
1001 WESTBROOK STREET
PORTLAND, MAINE 04102

DATE	SCALE
12/22/17	As indicated

S1.2