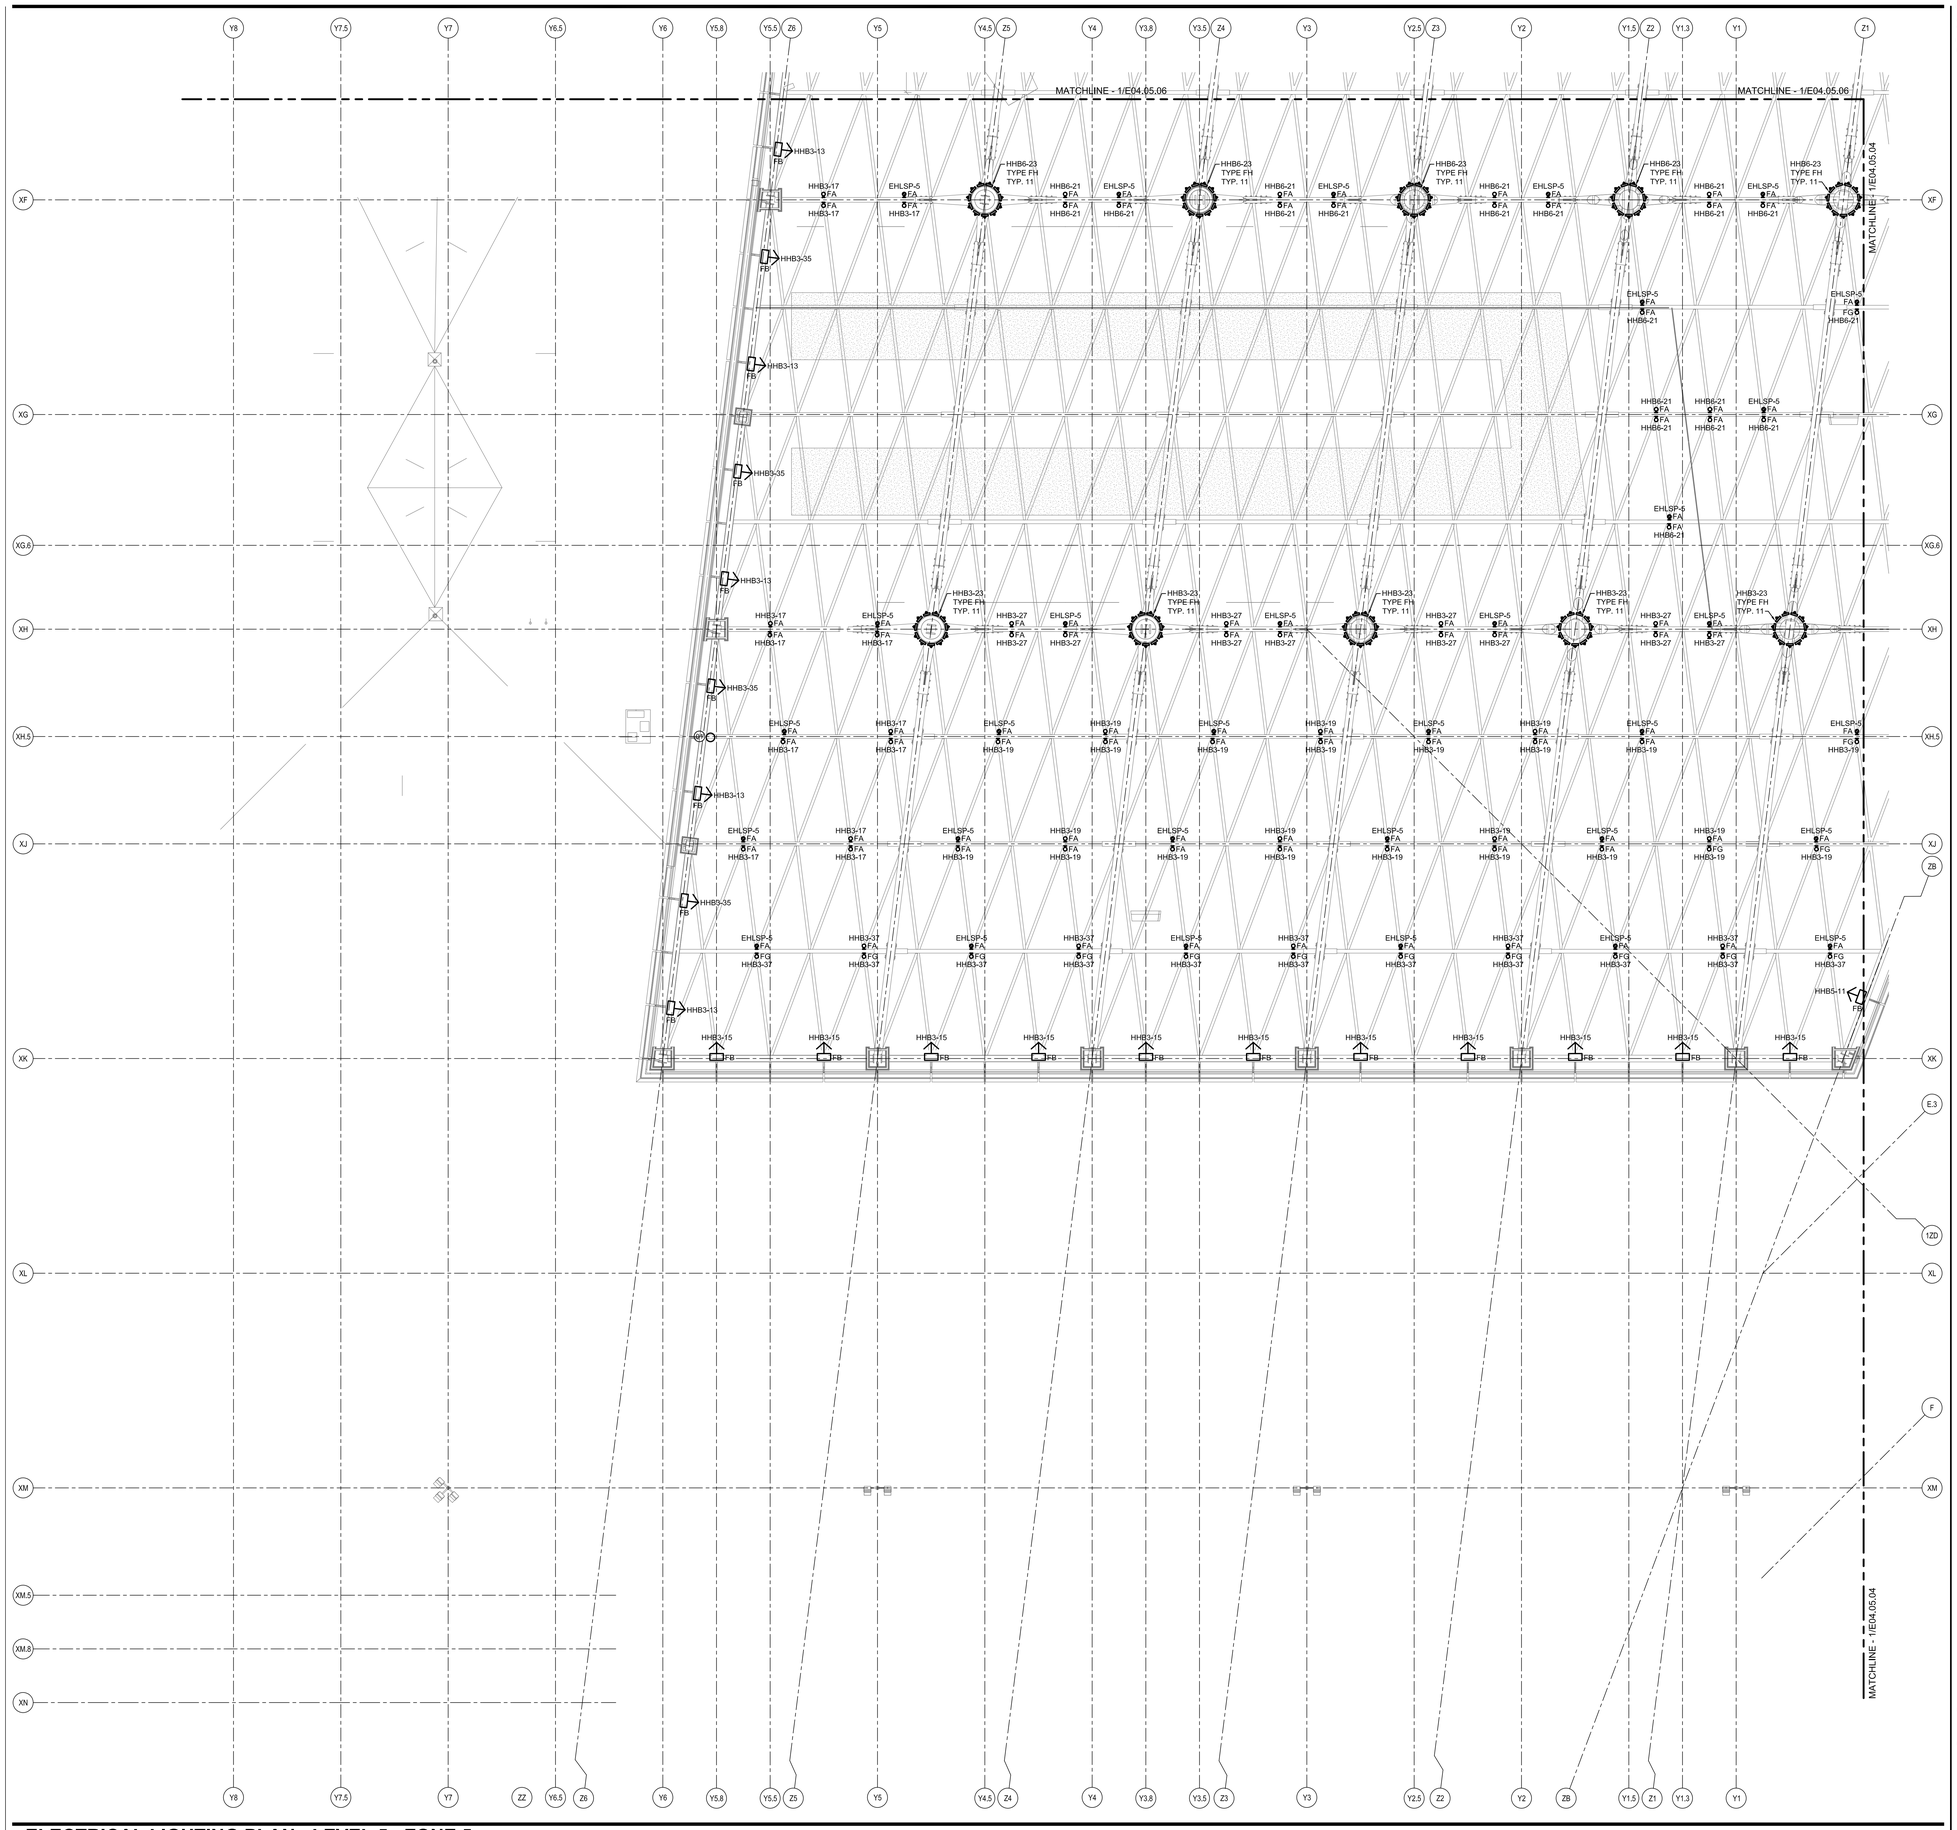

ELECTRICAL LIGHTING PLAN - LEVEL 5 - ZONE 5

SCALE: 1/8" = 1'-0"

1

SHEET NOTES

01 APPROXIMATE LOCATION OF PHOTO SENSOR SEE DETAIL 1/E12.02.

GENERAL NOTES

A SEE SHEET E00.00 FOR LEGEND AND GENERAL NOTES.

KEY PLAN

Portland International Jetport

1001 Westbrook Street
Portland, Maine 04102

Gensler
2020 K Street, NW
Suite 200
Washington, DC 20006
Telephone 202.721.5200
Facsimile 202.872.8587

nest ASSOCIATES, INC.
343 Gorham Road, South Portland, ME 04106 P: (207) 761-1770 F: (207) 774-1246 www.nest.com
engineers · architects · surveyors · construction managers

amec
343 Gorham Road, South Portland ME 04106
P: (207) 761-1770 F: (207) 774-1246 www.amec.com

THESE DRAWINGS ARE ISSUED FOR CONSTRUCTION AND REFLECT ALL AMEC ISSUED BULLETINS AND SKETCHES.

	Issue	Date & Issue Description	By	Check
	01	09/22/08	LAM	BHG
		DESIGN DEVELOPMENT		
	02	12/03/08	LAM	BHG
		75% CONSTRUCTION DOCUMENTS		
	03	01/23/09	LAM	BHG
		95% CONSTRUCTION DOCUMENTS		
	04	10/26/09	LAM	BHG
		ISSUED FOR PERMIT		
	05	11/02/09	LAM	BHG
		ADDENDUM #1		
02	06	11/12/09	LAM	BHG
		ADDENDUM #2		
03	07	11/20/09	LAM	BHG
		ADDENDUM #3		
145	08	09/01/11	LAM	BHG
		ISSUED FOR CONSTRUCTION		

Seal/Signature

STATE OF MAINE
CHARLES D. RYAN
No. 3869
LICENSED PROFESSIONAL ENGINEER
09-01-11

Project Name
PWM Terminal Enhancement

Project Number
09.6395.000

CAD File Name
C:\AMEC\53301101\E04.05.05.dwg

Description
ELECTRICAL LIGHTING PLAN - LEVEL 5 - ZONE 5

Scale
1/8" = 1'-0"

Ref. North

E04.05.05

©2009 Gensler