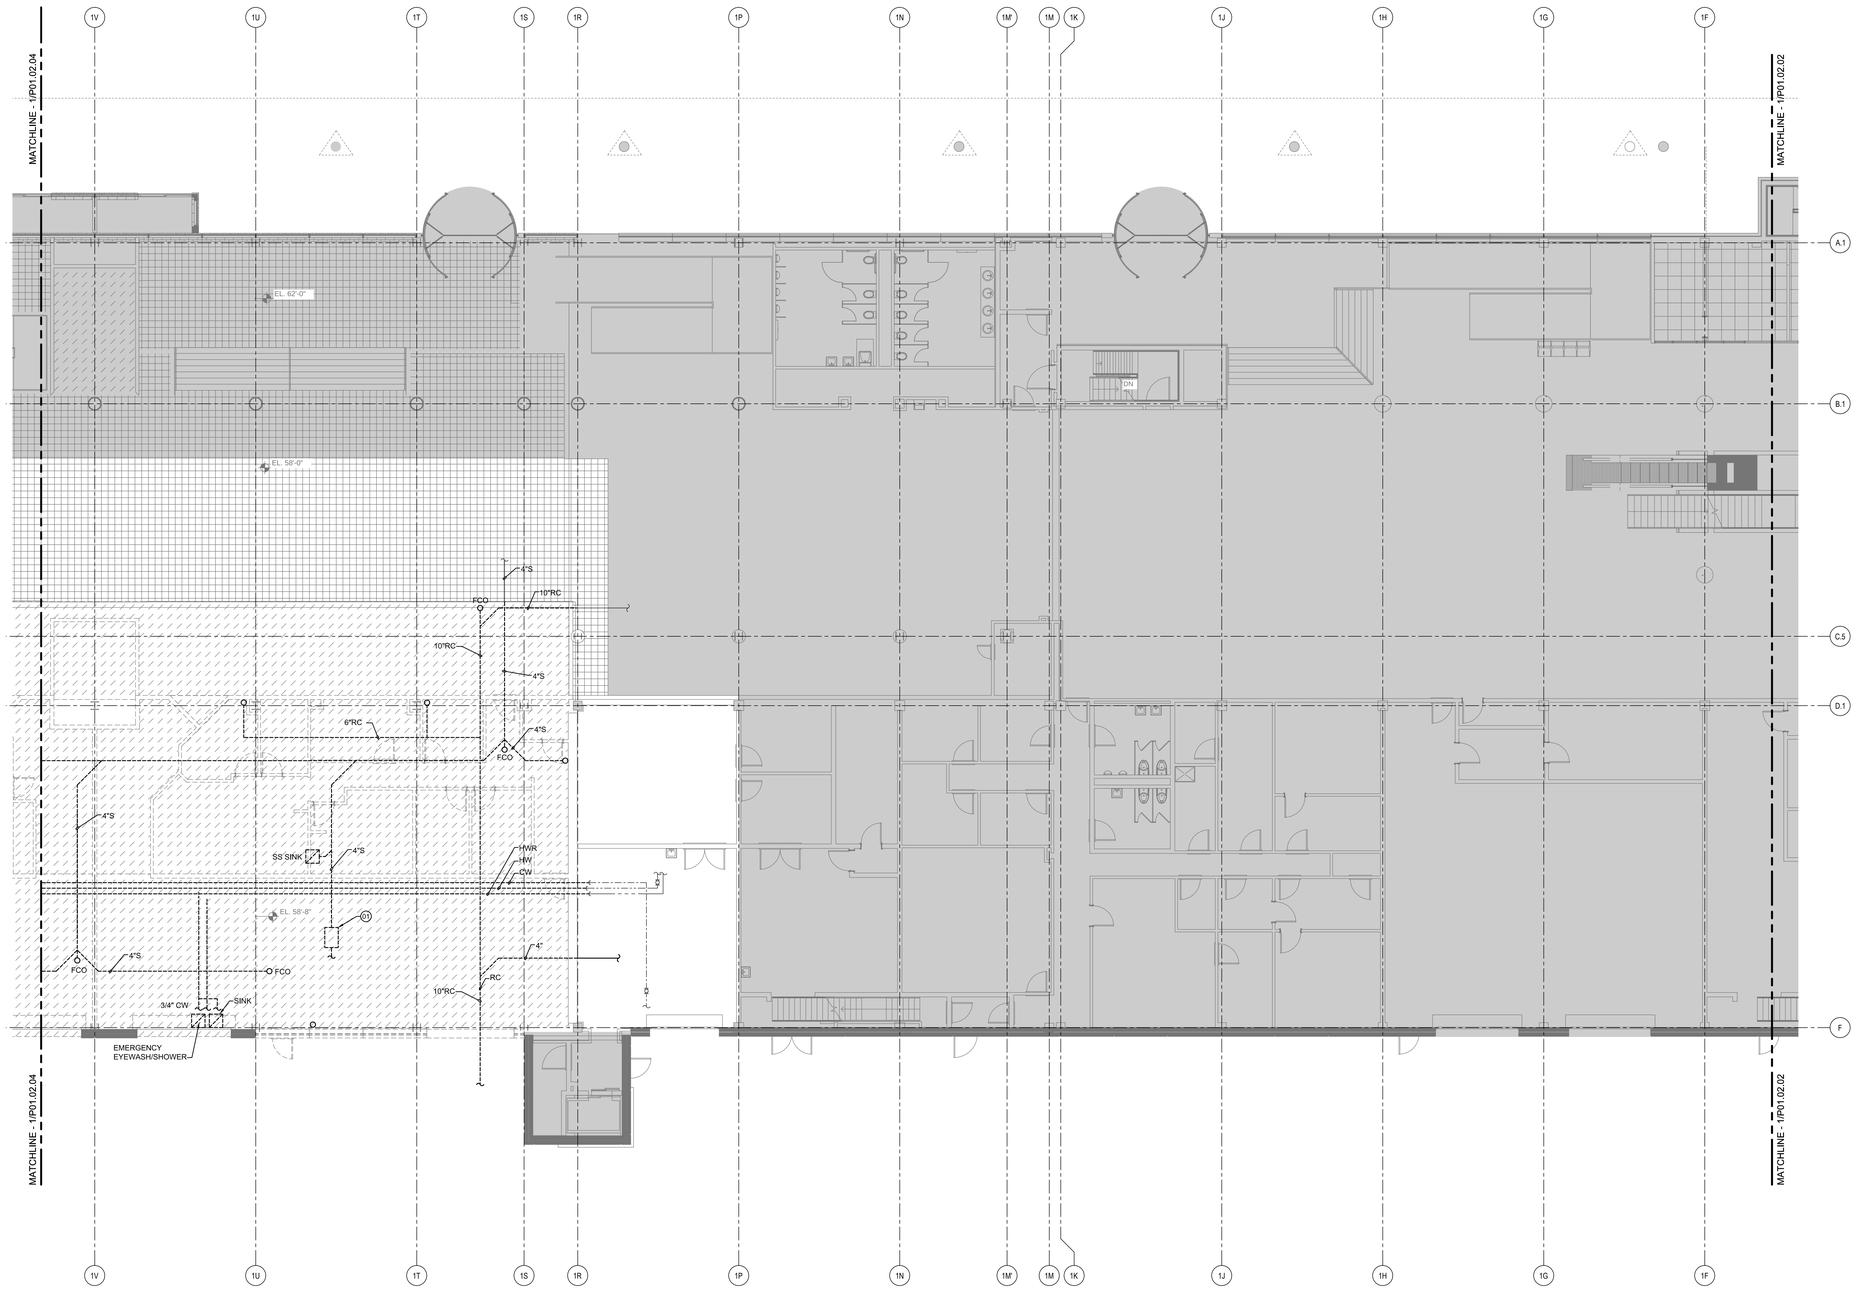

PLUMBING DEMOLITION PLAN - LEVEL 2 - ZONE 3

SCALE: 1/8" = 1'-0"

1

SHEET NOTES

01 REMOVE AND DISPOSE OF EXISTING OIL / WATER SEPERATOR.

GENERAL NOTES

A SEE SHEET P00.00 FOR LEGEND AND GENERAL NOTES.

KEY PLAN

4 | 3 | 2 | 1

Portland International Jetport

1001 Westbrook Street
Portland, Maine 04102

Gensler
2020 K Street, NW
Suite 200
Washington, DC 20006
Telephone 202.721.5200
Facsimile 202.872.8587

ASSOCIATES, INC.
343 Gorham Road, South Portland, ME 04106 P: (207) 761-1770 F: (207) 774-1246 www.oest.com
engineers • architects • surveyors • construction managers

amec
343 Gorham Road, South Portland ME 04106
P: (207) 761-1770 F: (207) 774-1246 www.amec.com

THESE DRAWINGS ARE ISSUED FOR CONSTRUCTION AND REFLECT ALL AMEC ISSUED BULLETINS AND SKETCHES.

Issue	Date & Issue Description	By	Check
01	07/11/08	PWZ	JS
	SCHEMATIC DESIGN		
02	09/22/08	PWZ	JS
	DESIGN DEVELOPMENT		
03	12/03/08	KLM	JS
	75% CONSTRUCTION DOCUMENTS		
04	01/23/09	CM	JS
	95% CONSTRUCTION DOCUMENTS		
05	10/26/09	PWZ	JS
	ISSUED FOR PERMIT		
06	09/01/11	PWZ	JS
	ISSUED FOR CONSTRUCTION		

Seal/Signature

STATE OF MAINE
JOHN SCHMITT
433
LICENSED
PROFESSIONAL ENGINEER
9/1/11

Project Name
PWM Terminal Enhancement

Project Number
09.6395.000

CAD File Name
T:\6330101\Sheets\P01.02.03.dwg

Description
PLUMBING DEMOLITION PLAN - LEVEL 2 - ZONE 3

Scale
1/8" = 1'-0"

Ref. North

P01.02.03

©2009 Gensler