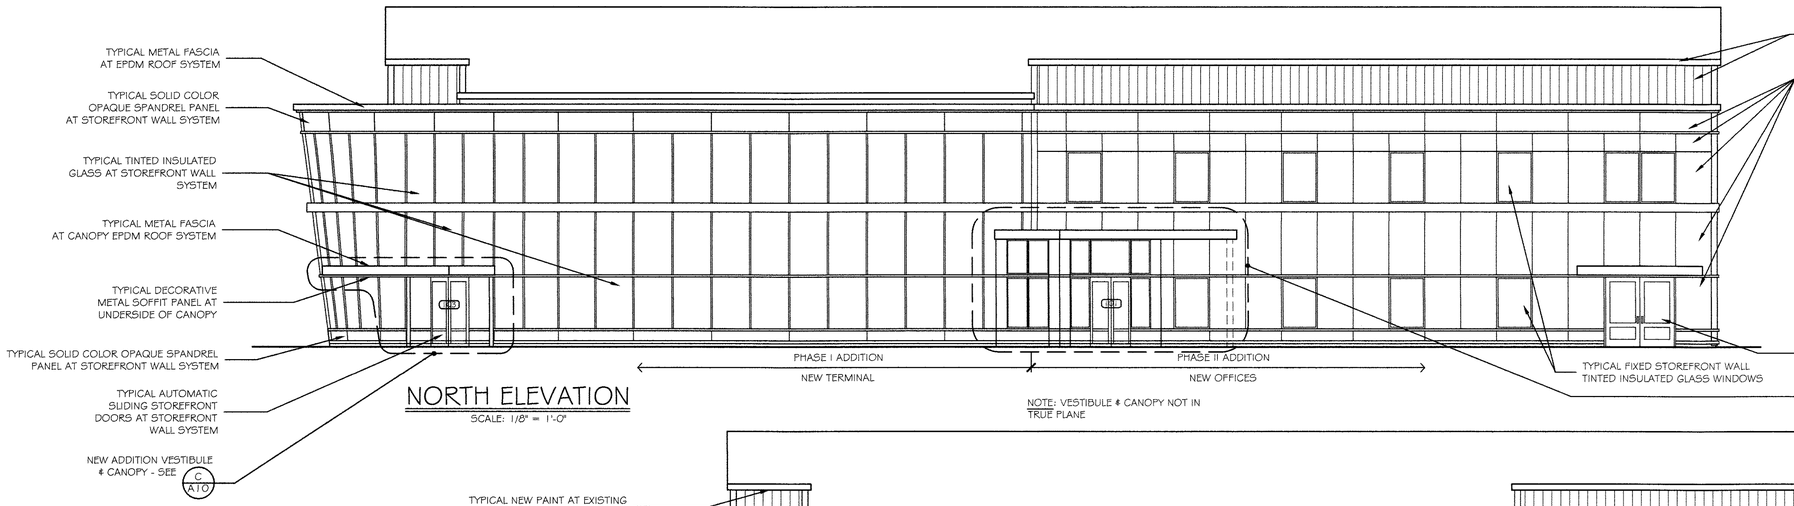

NORTH ELEVATION

SCALE: 1/8" = 1'-0"

NOTE: VESTIBULE & CANOPY NOT IN TRUE PLANE

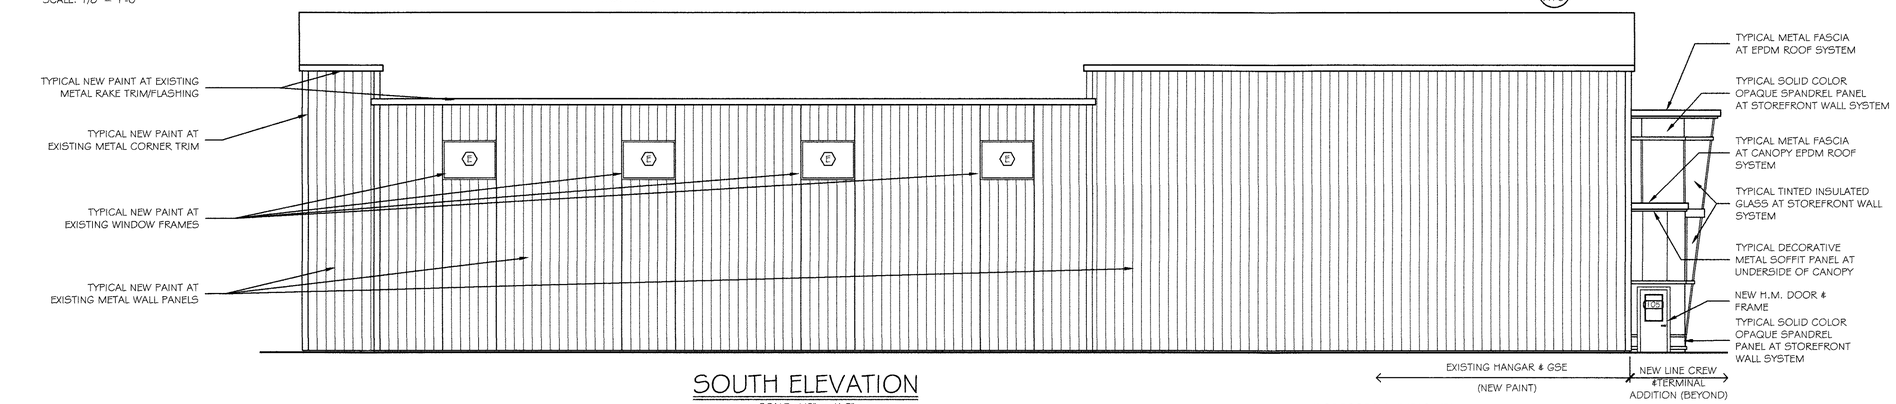

SOUTH ELEVATION

SCALE: 1/8" = 1'-0"

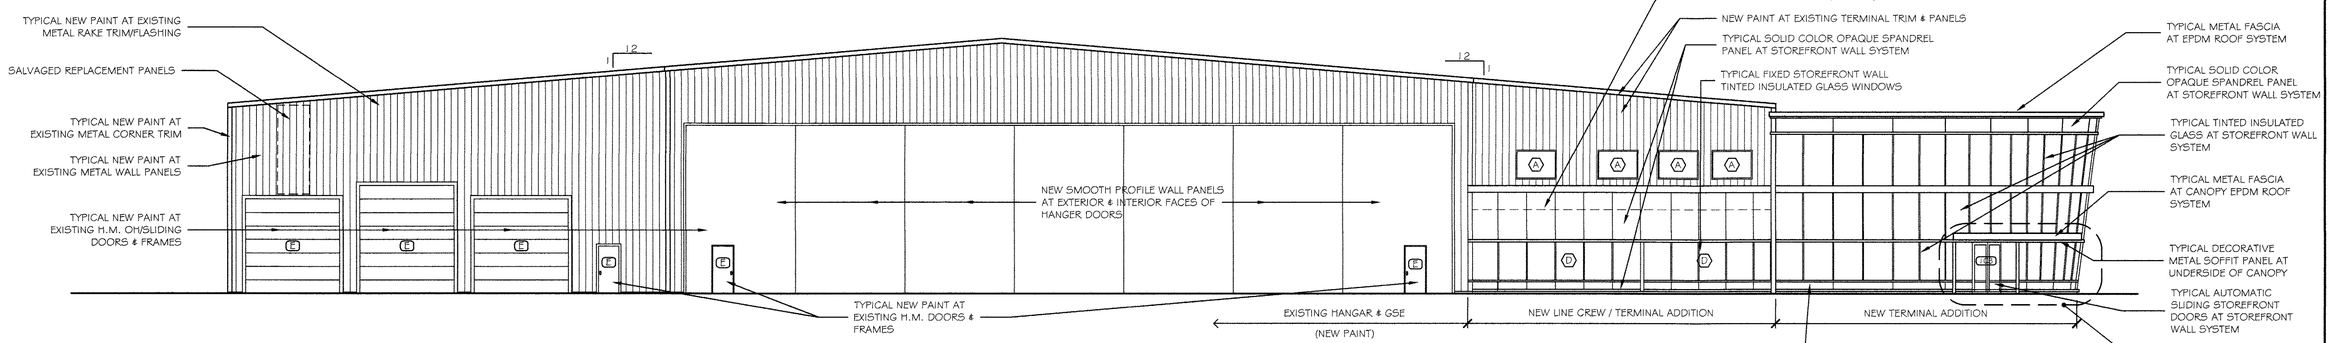

EAST ELEVATION

SCALE: 3/32" = 1'-0"

NOTE: VESTIBULE & CANOPY NOT IN TRUE PLANE

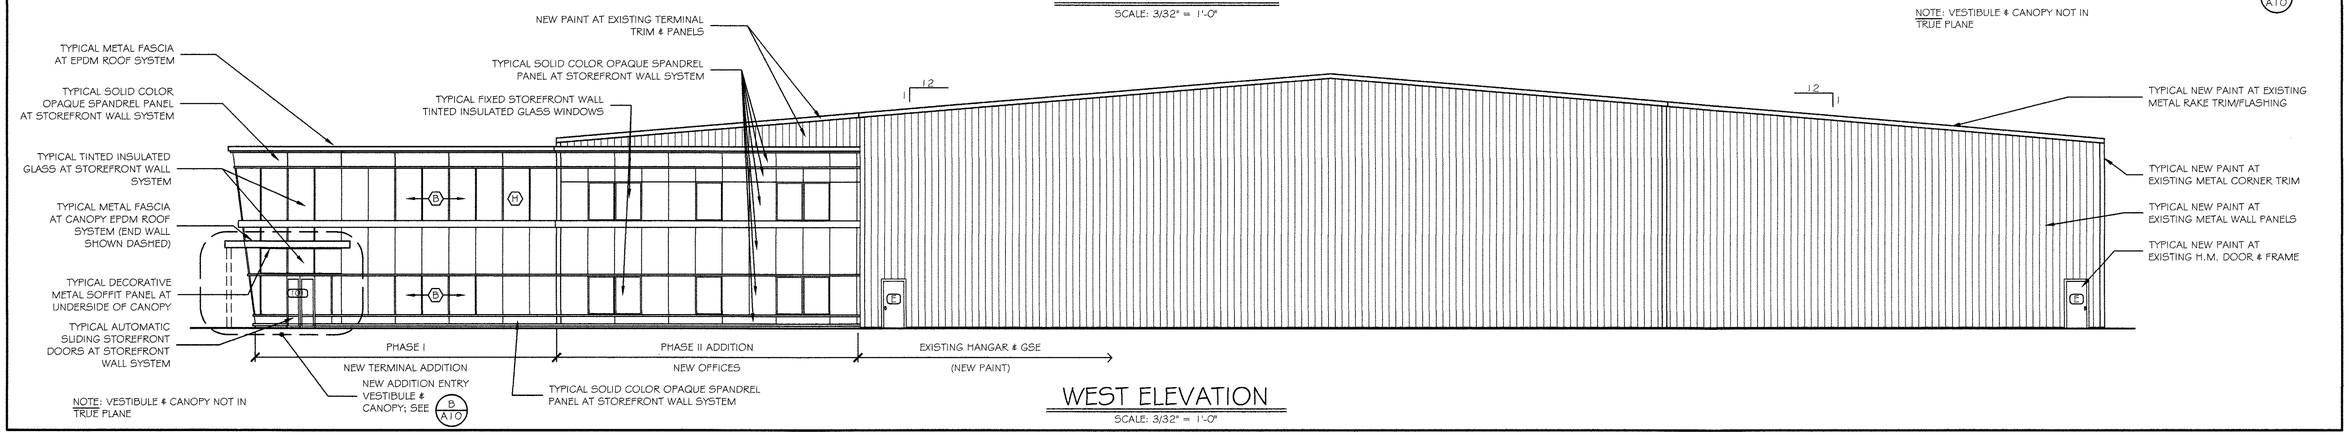

NOTE: VESTIBULE & CANOPY NOT IN TRUE PLANE

WEST ELEVATION

SCALE: 3/32" = 1'-0"

GRANT HAYS ASSOCIATES
ARCHITECTURE & INTERIOR DESIGN
P.O. BOX 6179 FALMOUTH MAINE 04105
207.871.5900 www.granthays.com

SEAL

LICENSED ARCHITECT
MICHAEL F. HAYS
No. 1724
STATE OF MAINE

REVISIONS

DRAWING NAME

NEA
NORTHEAST AIR
PORTLAND INTERNATIONAL JETPORT

PORTLAND, MAINE 04102
1011 WESTBROOK STREET

SHEET

PHASE II EXTERIOR ELEVATIONS

DATE
14 DEC '15

SCALE
AS NOTED

DRAWN
MFH/mgk

JOB NO.
150655

SHEET
A8

COPYRIGHT
REPRODUCTION OR REUSE OF THIS DOCUMENT WITHOUT WRITTEN PERMISSION FROM GRANT HAYS ASSOCIATES IS PROHIBITED.