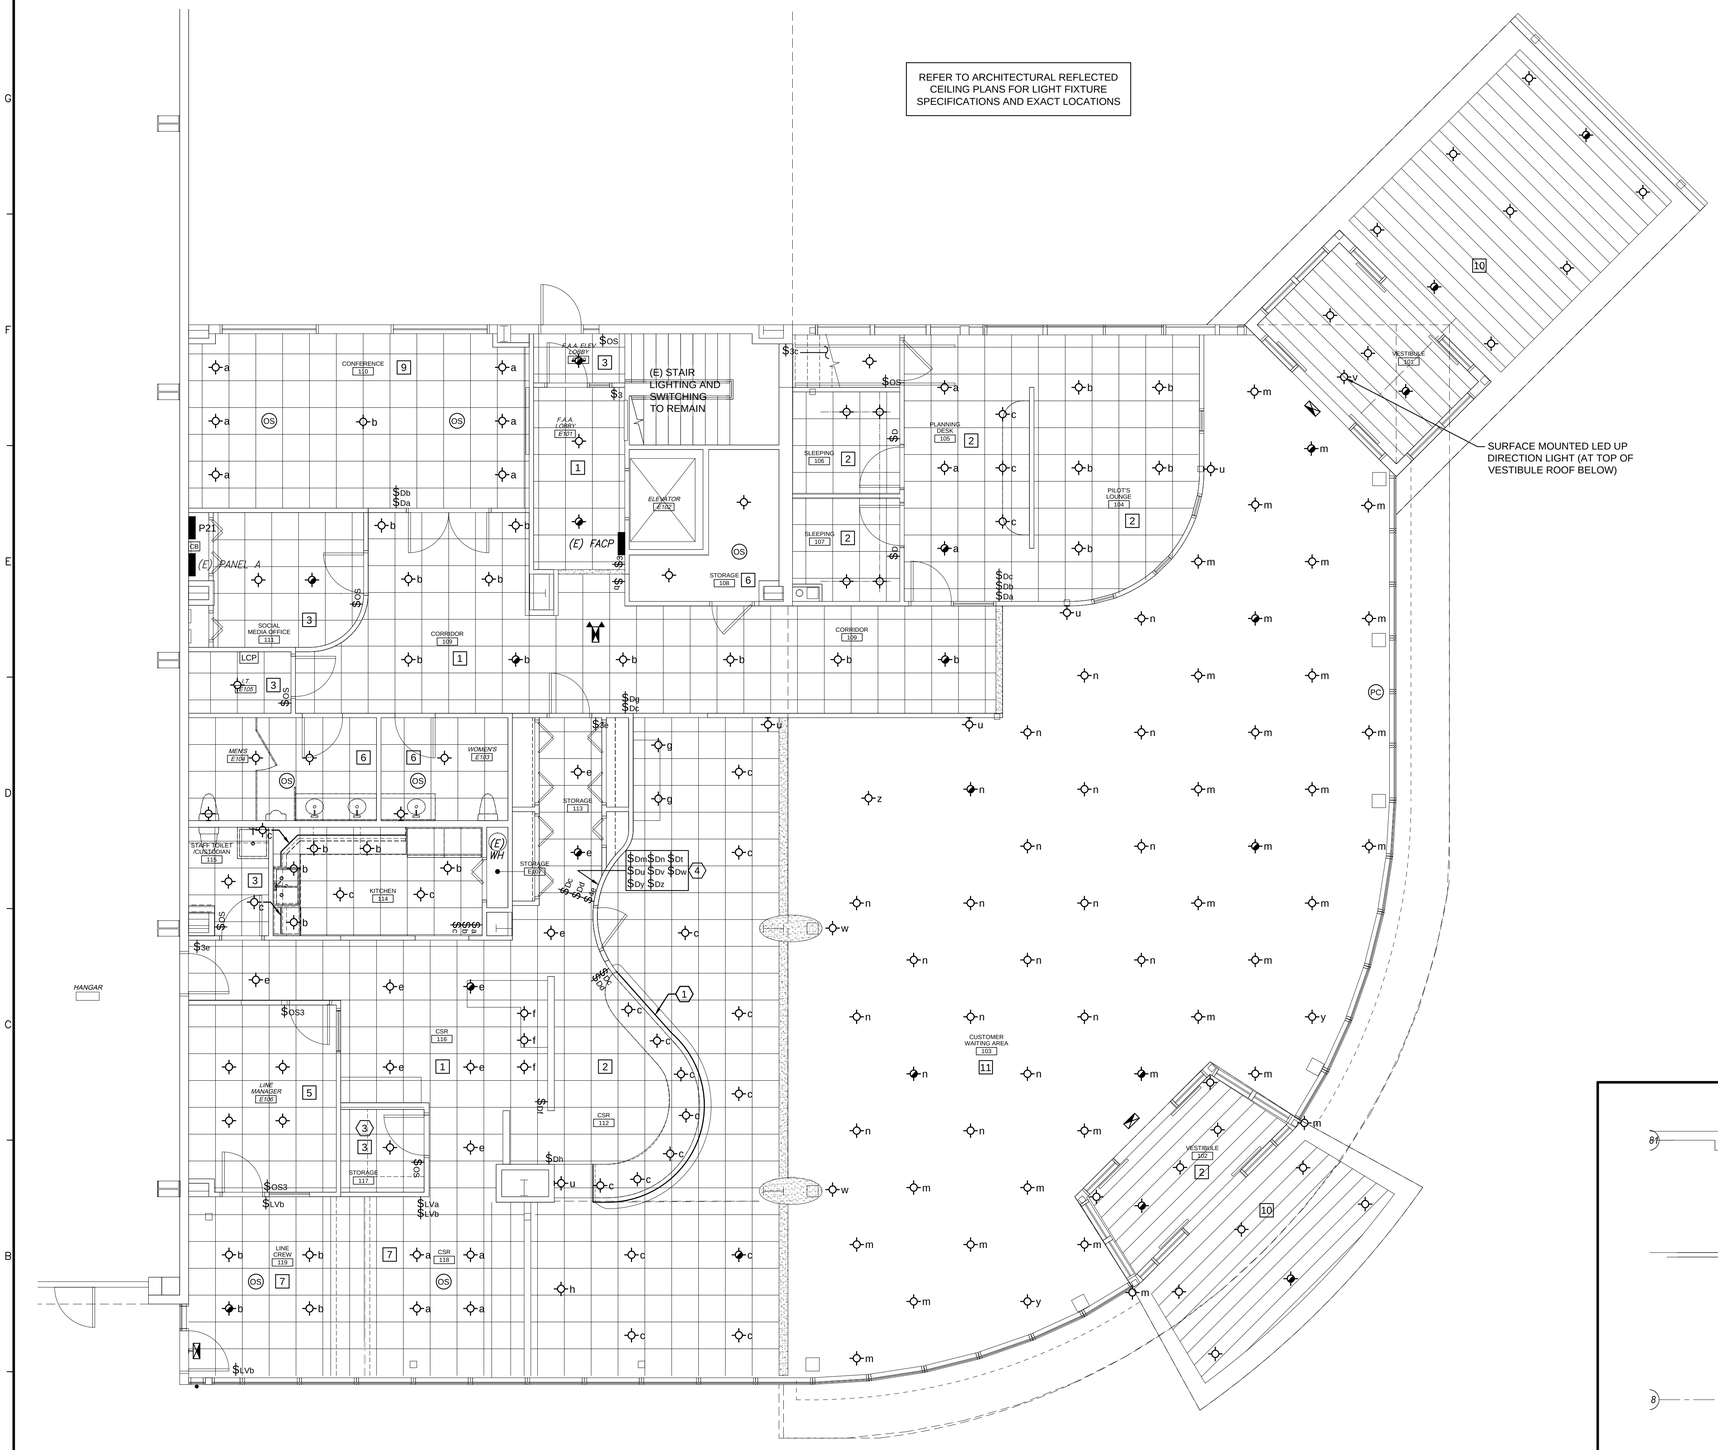

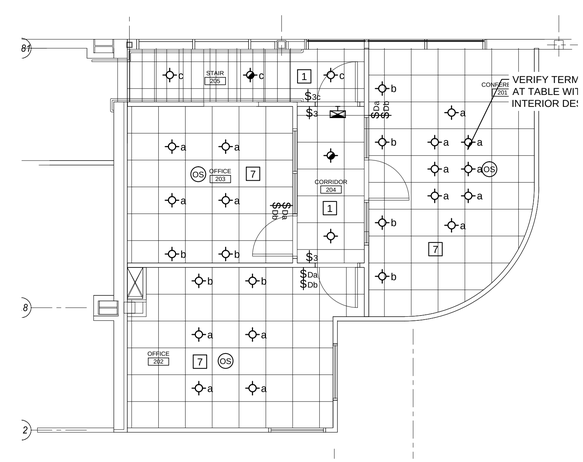

A1	LIGHTING PLAN
3/16" = 1'-0"	

A8	SECOND FLOOR
3/16"=1'-0"	

1. LIGHTING CONTROL SHALL BE MANUAL ON/MANUAL OFF VIA WALL SWITCHES.
2. LIGHTING CONTROL SHALL BE MANUAL ON/MANUAL OFF VIA WALL DIMMER SWITCHES.
3. LIGHTING CONTROL SHALL BE MANUAL ON/AUTO OFF WALL SENSOR SWITCH
4. LIGHTING CONTROL SHALL BE AUTO ON/AUTO OFF WALL SENSOR SWITCH
5. LIGHTING CONTROL SHALL BE AUTO ON/AUTO OFF WALL SENSOR SWITCH WIRED FOR 3-WAY OPERATION
6. LIGHTING CONTROL SHALL BE AUTO ON/AUTO OFF VIA CEILING OCCUPANCY SENSOR(S)
7. LIGHTING CONTROL SHALL BE MANUAL ON/AUTO OFF VIA CEILING SENSOR(S)
8. LIGHTING CONTROL SHALL BE WALL MOUNTED OCCUPANCY SENSOR DIMMER SWITCH, MANUAL ON, AUTOMATIC OFF
9. LIGHTING CONTROL SHALL BE 0-10V DIMMING WITH AUTO OFF VIA CEILING SENSOR(S)
10. LIGHTING CONTROL SHALL BE AUTOMATIC ON/AUTOMATIC OFF VIA ASTRONOMICAL TIME CLOCK
11. LIGHTING CONTROL SHALL BE CONTROLLED BY LIGHTING CONTROL PANEL LCP. REFER TO LCP SCHEDULE FOR FURTHER INFORMATION.

F9	LIGHTING CONTROL NOTES

1. REFER TO DRAWING A17 FOR LED ACCENT LIGHTING LOCATION. CONTROL VIA SWITCH 'e'.
2. UPLIGHT FIXTURES MOUNTED ON TOP OF VESTIBULE SHALL BE CONNECTED TO DIMMING ZONE 't' CONTROLLED BY LIGHTING CONTROL PANEL.
3. LOCATE EMERGENCY LIGHTING INVERTER IN THIS ROOM.
4. PROVIDE ETC ECHO INSPIRE CONTROL OF (8) ZONES IN CUSTOMER WAITING AREA.

D9	KEY NOTES

160 Veranda Street
Portland, Maine 04103
T: 207.221.2260
F: 207.221.2266
Web: www.allied-eng.com
Allied Engineering
Structural Mechanical Electrical Commissioning

STATE OF MAINE
CATHERINE A. FAUCHER
No. 7575
LICENSED PROFESSIONAL ENGINEER

GRANT HAY/ ASSOCIATES
ARCHITECTURE & INTERIOR DESIGN
P.O. BOX 6179 FALMOUTH MAINE 04105
207.871.5900 www.grantheyassocs.com

Date: 02-12-2016
Drawn By: DLL
Checked By: SRM
Project Mgr: WPF
Project No: 15028
Cad File: 15028_E.DWG
Graphic Scale: 0 1'

LIGHTING PLANS

NORTHEAST AIR
PORTLAND INTERNATIONAL JETPORT
1011 WESTBROOK STREET PORTLAND, MAINE 04102

© COPYRIGHT 2015 ALLIED ENGINEERING, INC.

EL-2

N:\Projects\2015\15028 - Northeast Air Terminal Building\00 Drawing Files v2015\15028_E.dwg Feb 16, 2016 - 2:48pm