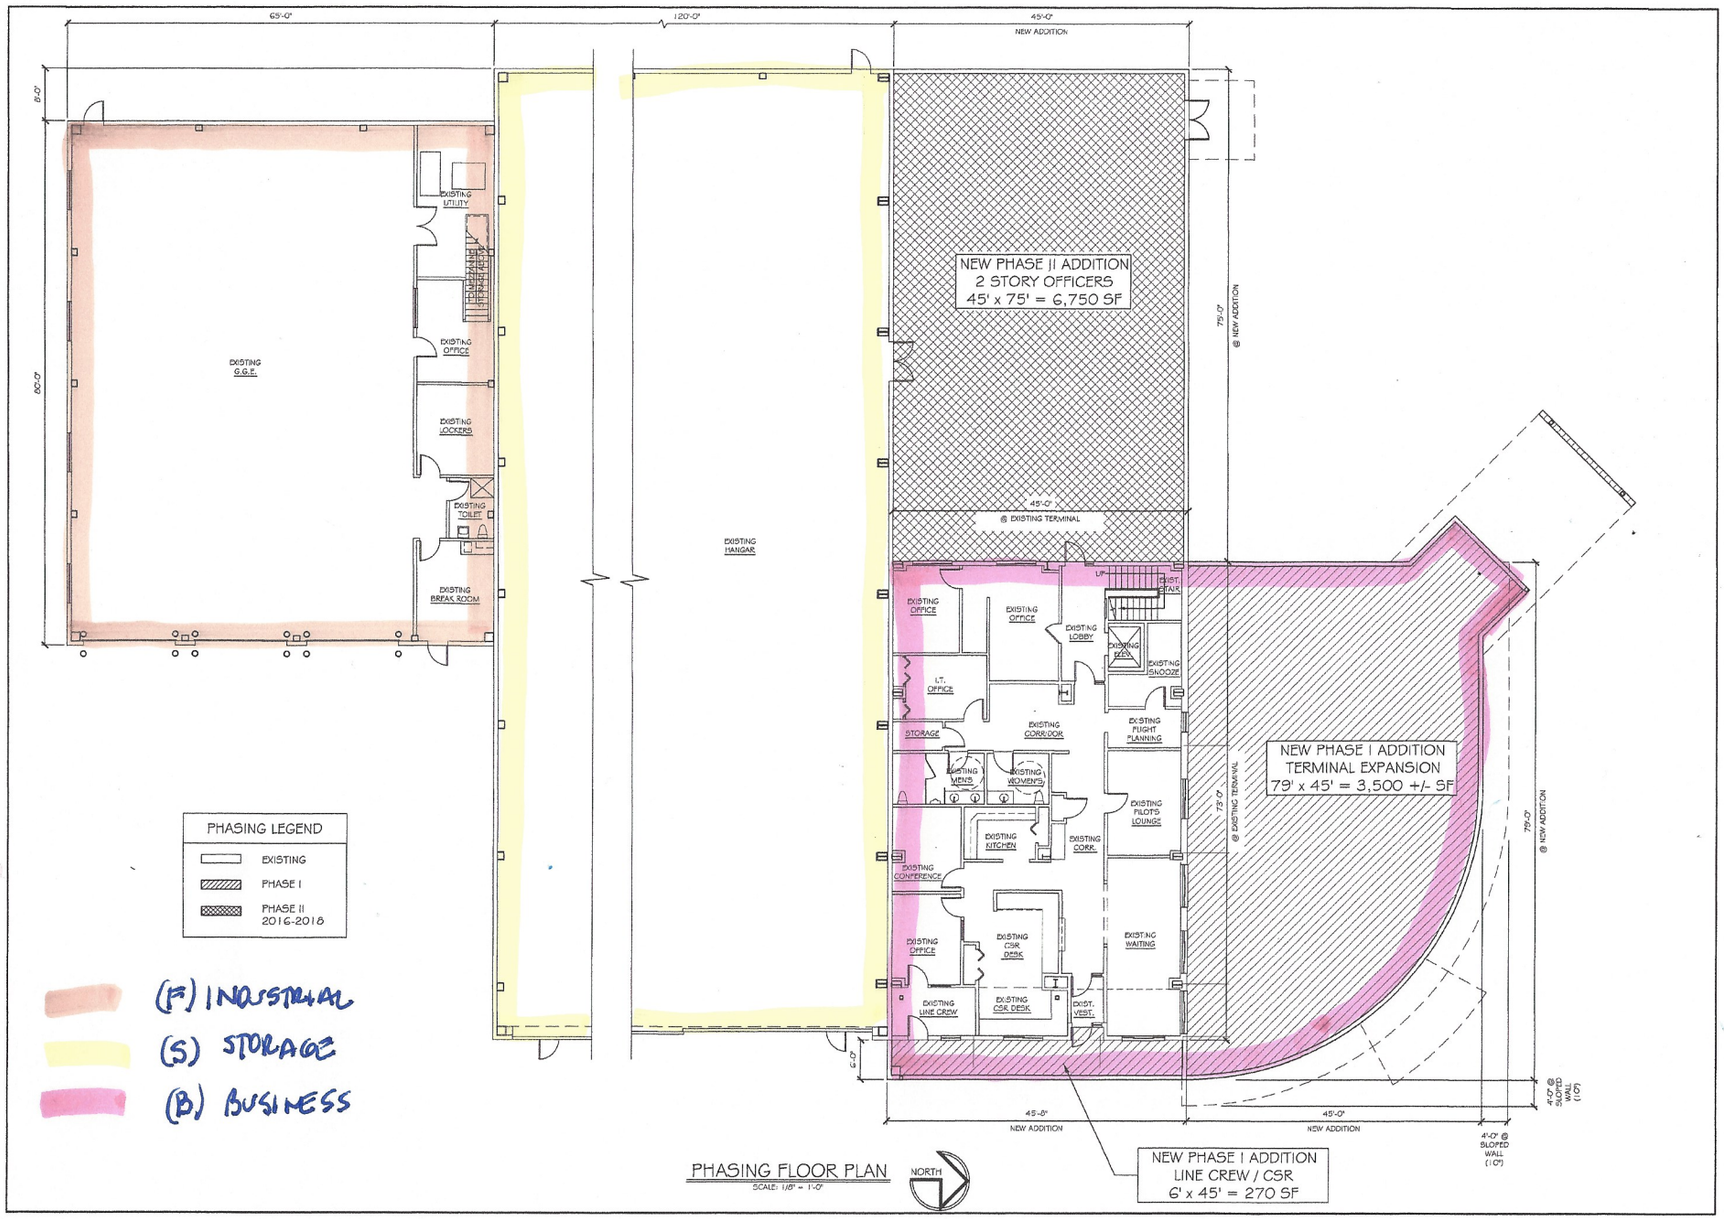

GRANT HAYS ASSOCIATES
ARCHITECTURE & INTERIOR DESIGN
P.O. BOX 6179 FALMOUTH MAINE 04105
207.87.5900 www.granthays.com

SEAL

REGISTERED ARCHITECT
MICHAEL F. HAYS
No. 1724
STATE OF MAINE

REVISIONS

DRAWING NAME

NEA
NORTHEAST AIR
PORTLAND INTERNATIONAL JETPORT
PORTLAND, MAINE 04102
1011 WESTBROOK STREET

SHEET

PHASING FLOOR PLAN

DATE 14 DEC '15
SCALE 1/8"=1'-0"
DRAWN MFH/mgk
JOB NO. 150655
SHEET A1

COPYRIGHT
REPRODUCTION OR REUSE OF THIS DOCUMENT WITHOUT WRITTEN PERMISSION FROM GRANT HAYS ASSOCIATES // PROHIBITED.