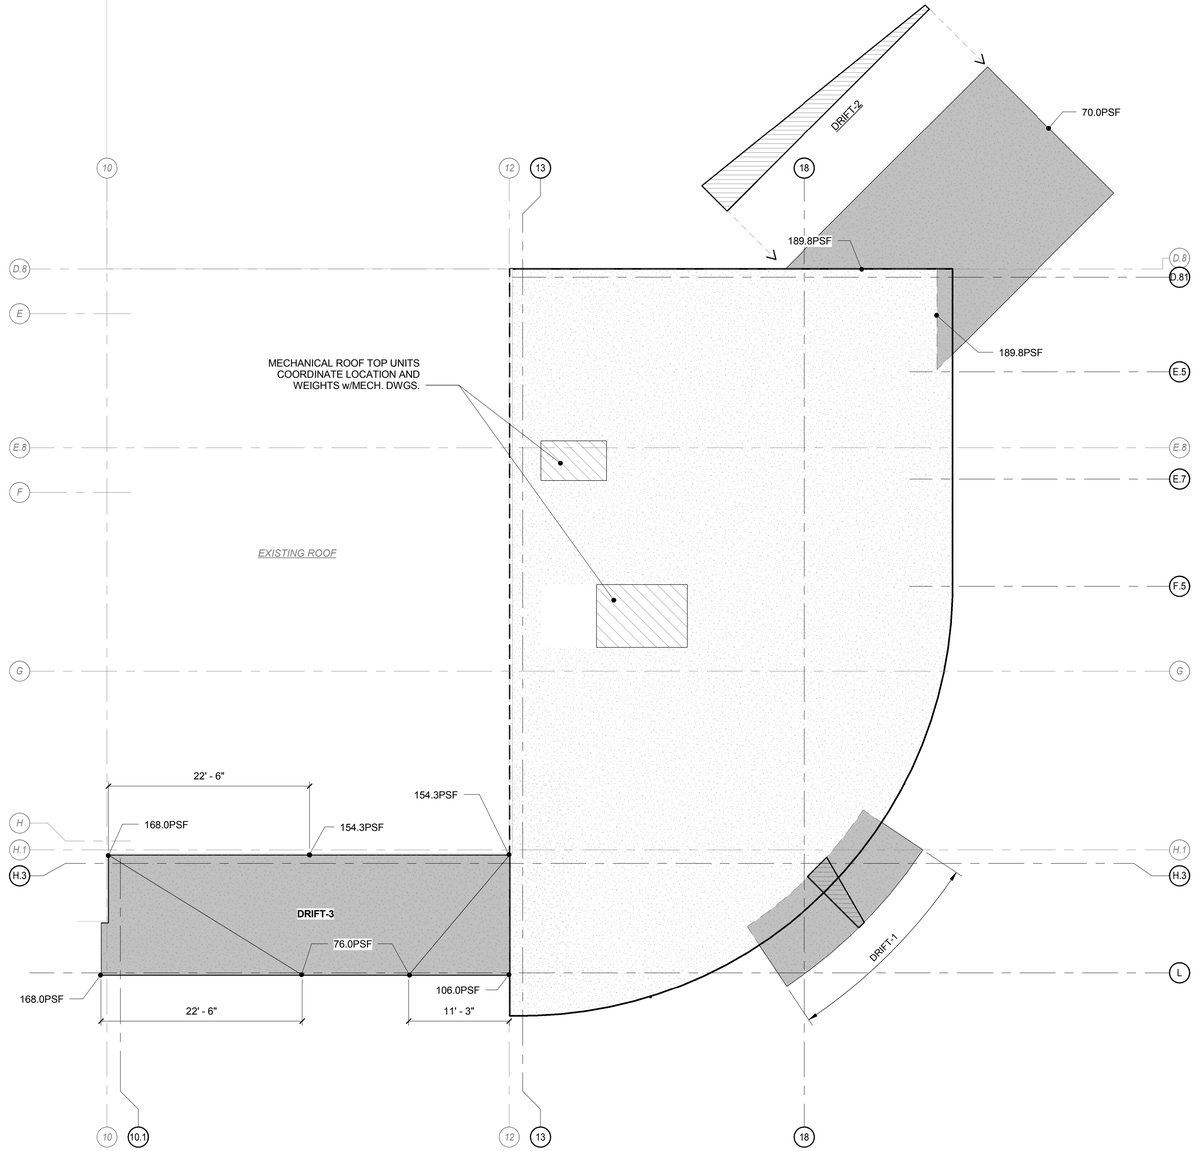

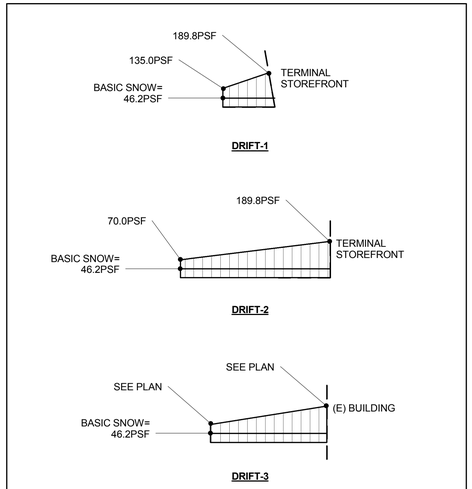

ROOF LOADING DIAGRAMS - (NTS)

BASIC SNOW LOAD = 46.2PSF

DRIFT SNOW LOAD

LEGEND

TRUE NORTH

PLAN NORTH

A1 | STRUCTURAL ~ ROOF FRAMING PLAN

1/8" = 1'-0"

160 Veranda Street
Portland, Maine 04103
T: 207.221.2260
F: 207.221.2266
Web: www.allied-eng.com

Allied Engineering
Structural Mechanical Electrical Commissioning

STATE OF MAINE WILLIAM P. FAUCHER No. 7135 LICENSED PROFESSIONAL ENGINEER

GRANT HAYS ASSOCIATES
ARCHITECTURE & INTERIOR DESIGN
P.O.BOX 6179 FALMOUTH MAINE, 04105
207.871.5900 www.grantmayes.com

Date: 01-27-2016
Drawn By: PED
Checked By: JPM
Project Mgr: WPF
Project No: 15028
Cad File: 15028S.rvt
Graphic Scale: 0" 1"

STRUCTURAL - ROOF LOADING PLAN

NEA NORTHEAST AIR
PORTLAND INTERNATIONAL JETPORT
1011 WESTBROOK STREET PORTLAND, MAINE 04102

(C) COPYRIGHT 2015 ALLIED ENGINEERING, INC.

S-002

N:\Projects\2015\15028 ~ Northeast Air Terminal Building\00 Drawing Files \2015\15028S.rvt