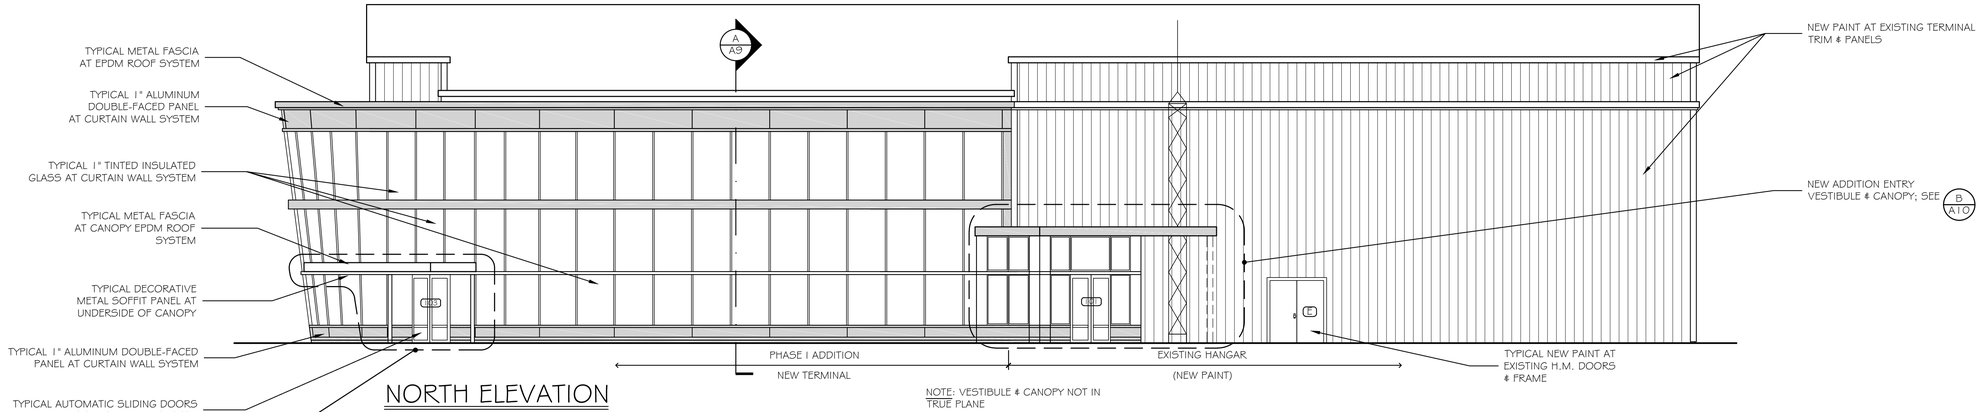

NORTH ELEVATION

SCALE: 1/8" = 1'-0"

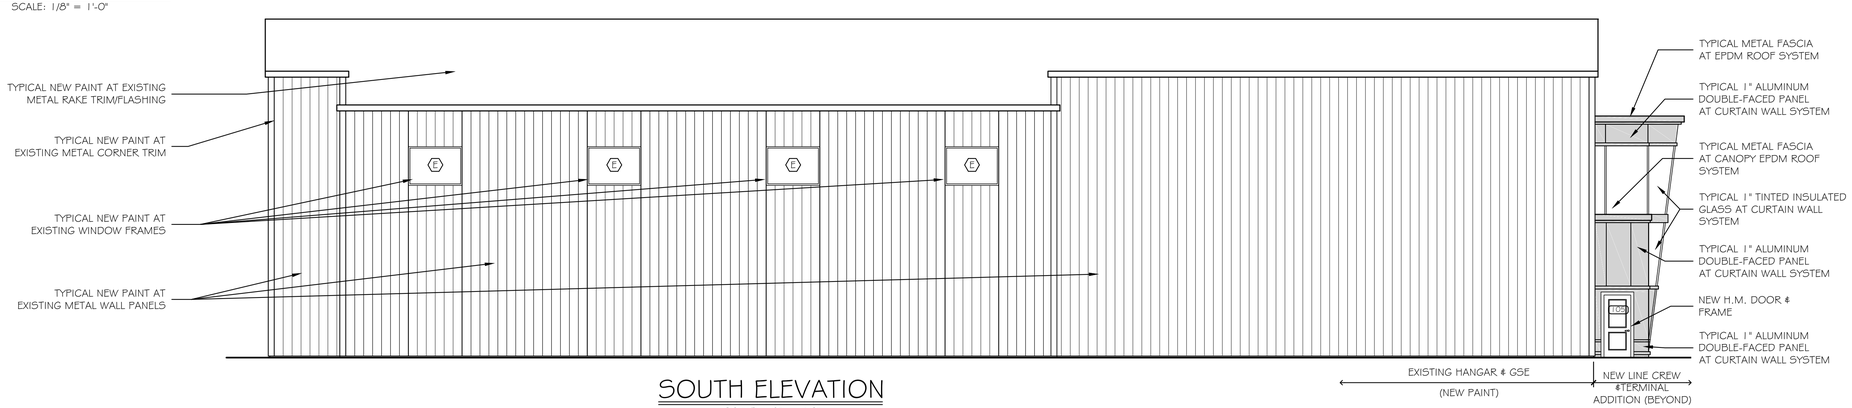

CURTAIN WALL LEGEND
GLASS PANELS
ALUMINUM PANELS
SPANDREL GLASS PANELS

SOUTH ELEVATION

SCALE: 1/8" = 1'-0"

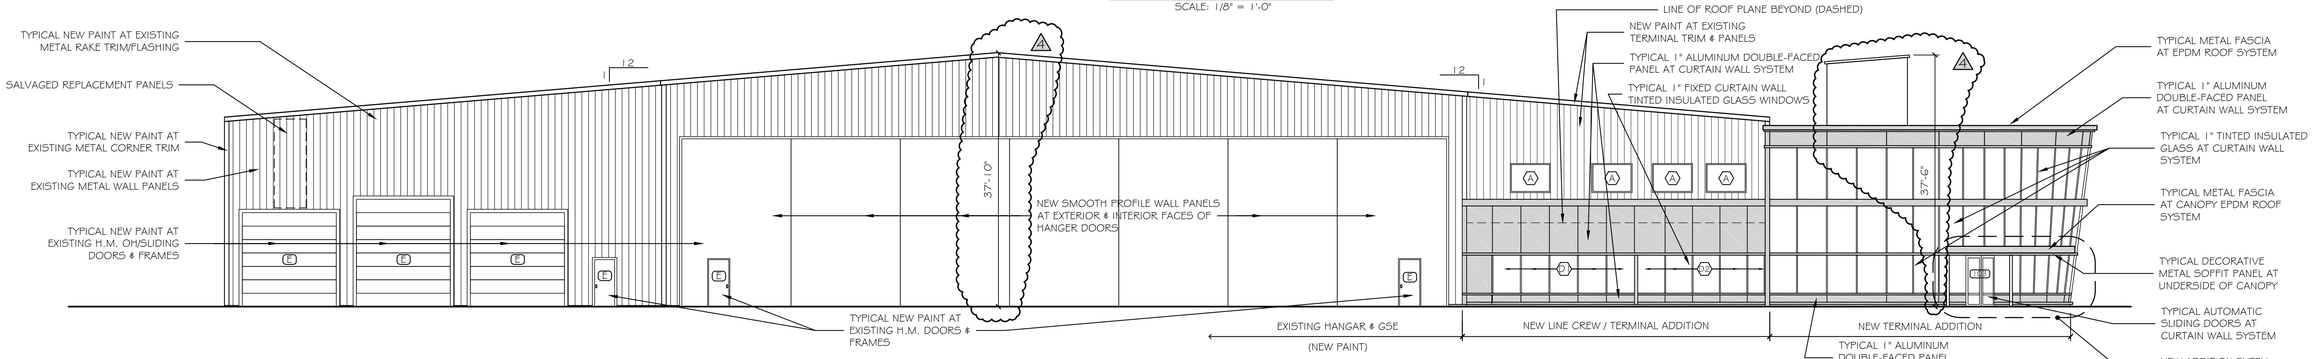

EAST ELEVATION

SCALE: 3/32" = 1'-0"

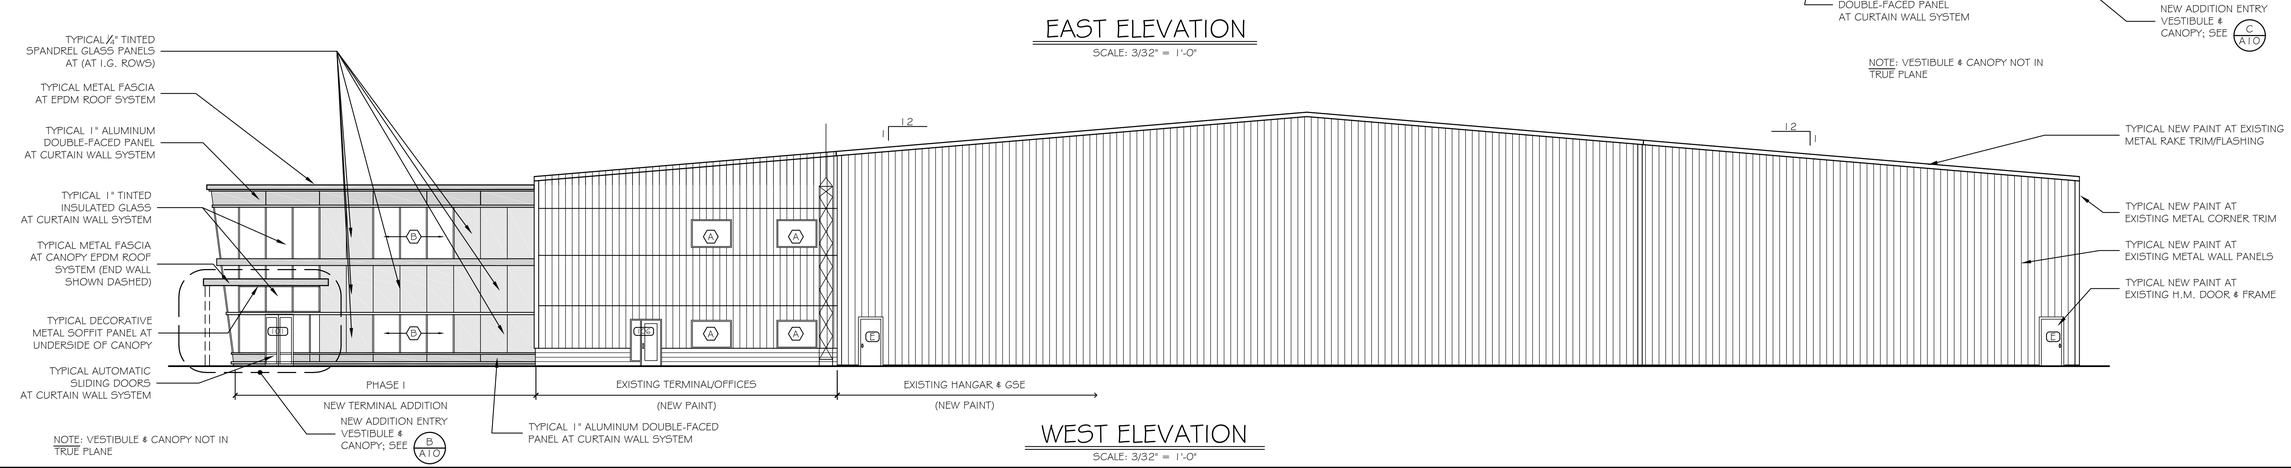

WEST ELEVATION

SCALE: 3/32" = 1'-0"

GRANT HAYS ASSOCIATES

ARCHITECTURE & INTERIOR DESIGN
P.O. BOX 6179 FALMOUTH MAINE 04105
207.871.5900 www.granthays.com

SEAL

LICENSED ARCHITECT
MICHAEL F. HAYS
No. 1724
STATE OF MAINE

Michael F. Hays

REVISIONS

4 22 JUNE 2016
ROOF SIGN

DRAWING NAME

NEA
NORTHEAST AIR
PORTLAND INTERNATIONAL JETPORT

1011 WESTBROOK STREET
PORTLAND, MAINE 04102

SHEET

PHASE I

EXTERIOR ELEVATIONS

DATE	19 FEB '16
SCALE	AS NOTED
DRAWN	MFH/mgk
JOB NO.	150655
SHEET	A7

COPYRIGHT
REPRODUCTION OR REUSE OF THIS DOCUMENT WITHOUT WRITTEN PERMISSION FROM GRANT HAYS ASSOCIATES IS PROHIBITED.