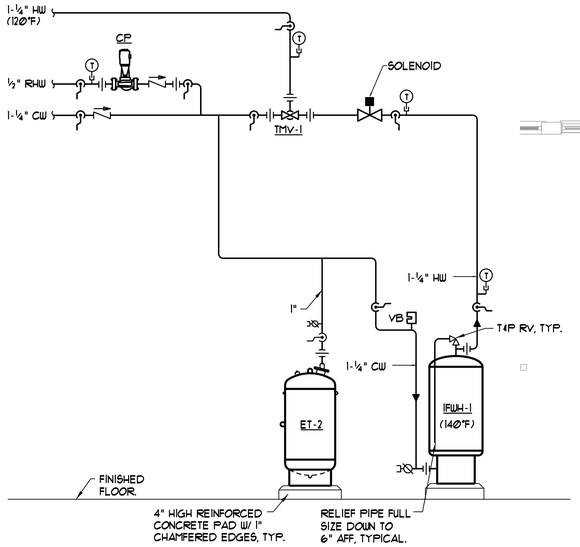

DOMESTIC HOT WATER PIPING SCHEMATIC

NTS

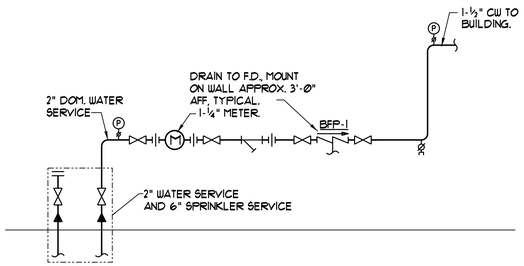

WATER ENTRANCE DETAIL

NTS

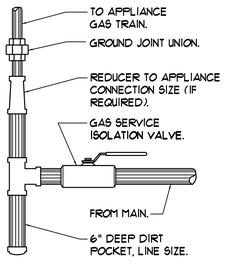

UPFEED GAS PIPING CONNECTION DETAIL

NTS

NOTE APPLIANCES WITH REGULATORS LOCATE PIPING SHOWN HEREIN UPSTREAM OF THE APPLIANCE REGULATOR. PROVIDE A TEST PLUG DOWNSTREAM OF THE APPLIANCE REGULATOR.

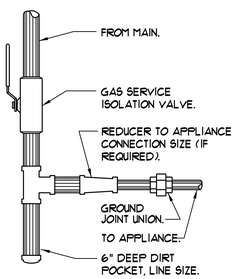

DOWNFEED GAS PIPING CONNECTION DETAIL

NTS

NOTE APPLIANCES WITH REGULATORS LOCATE PIPING SHOWN HEREIN UPSTREAM OF THE APPLIANCE REGULATOR. PROVIDE A TEST PLUG DOWNSTREAM OF THE APPLIANCE REGULATOR.

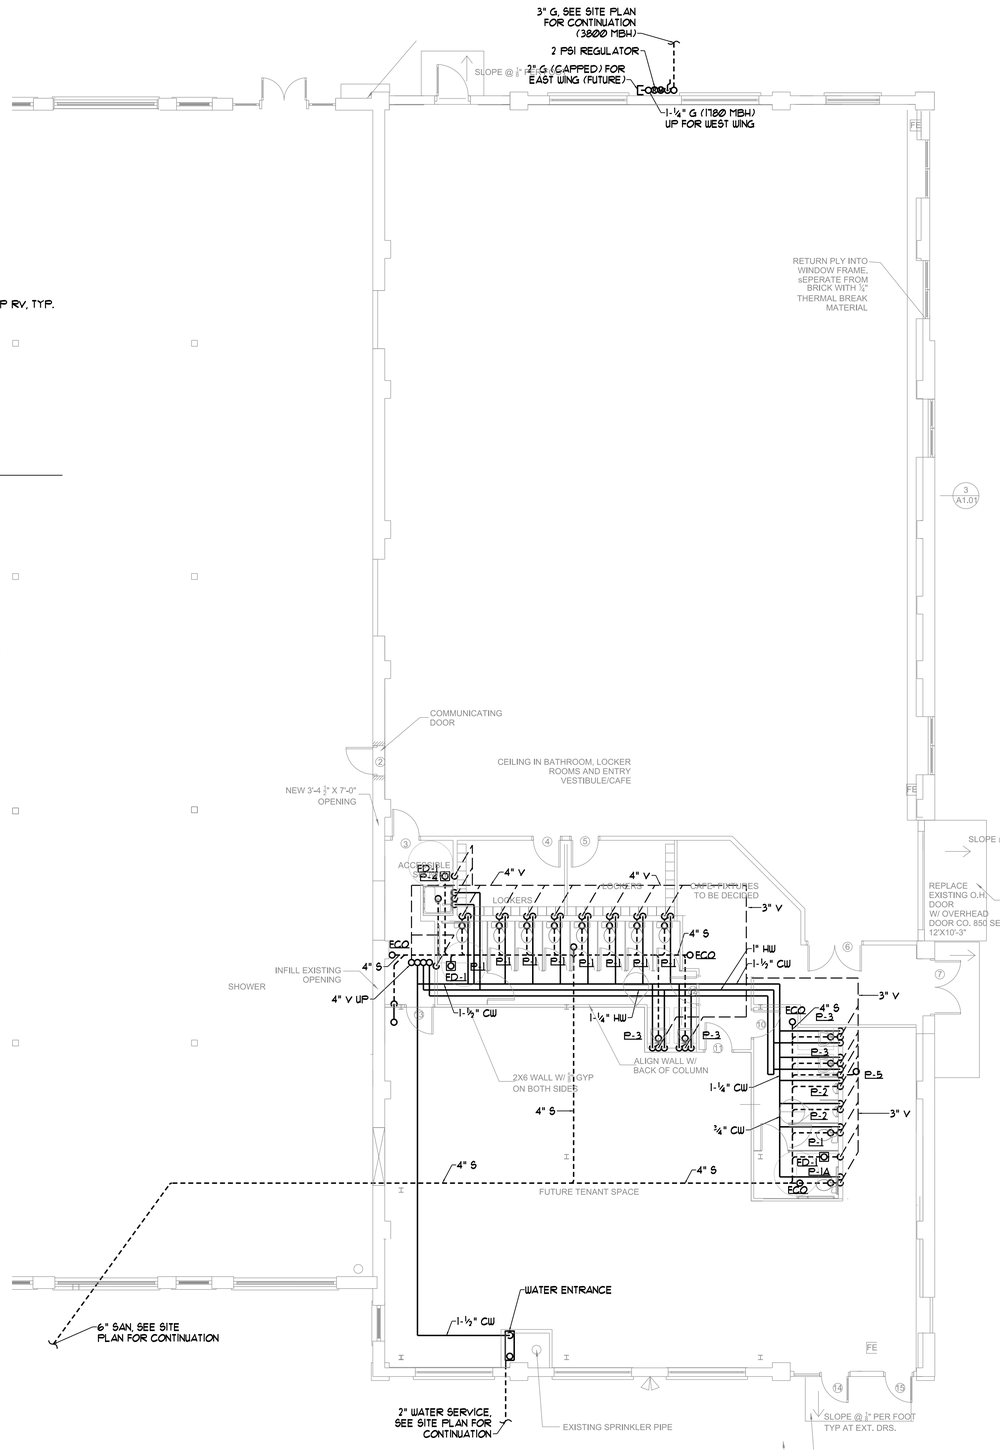

FIRST FLOOR PLUMBING PLAN

SCALE - 1/8" = 1'-0"

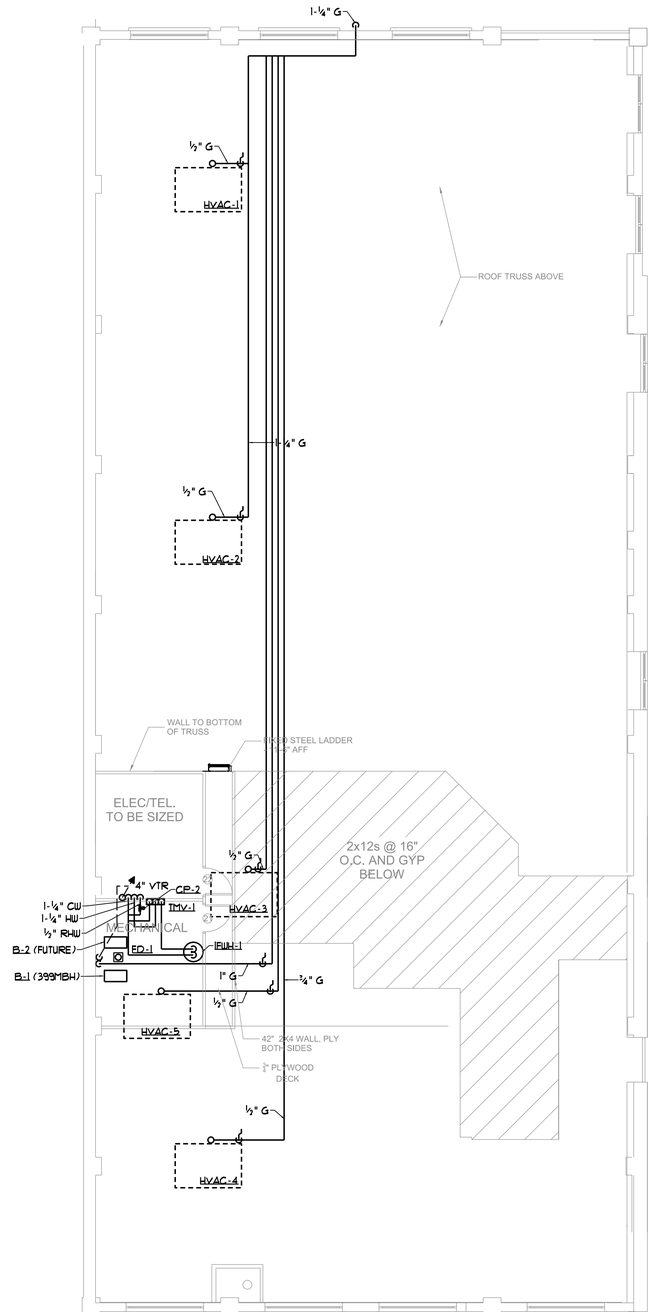

SECOND FLOOR PLUMBING PLAN

SCALE - 1/8" = 1'-0"

STATE OF MAINE — LICENSED PROFESSIONAL ENGINEER — CHRISTOPHER D. DORE — No. 13601

Prepared For:

Consultant:
BENNETT ENGINEERING
MECHANICAL • ELECTRICAL
(207) 865-9475

Architect:
ARCHETYPE
48 Union Wharf Portland, Maine 04101
(207) 772-6022 Fax (207) 772-4056

Project:
BRICK NORTH
WEST WING
THOMPSON'S POINT, PORTLAND ME

Revisions:
ISSUED FOR PERMIT

Scale: 1/8" = 1'-0"

Date: 9-22-2014

PLUMBING PLANS

M2