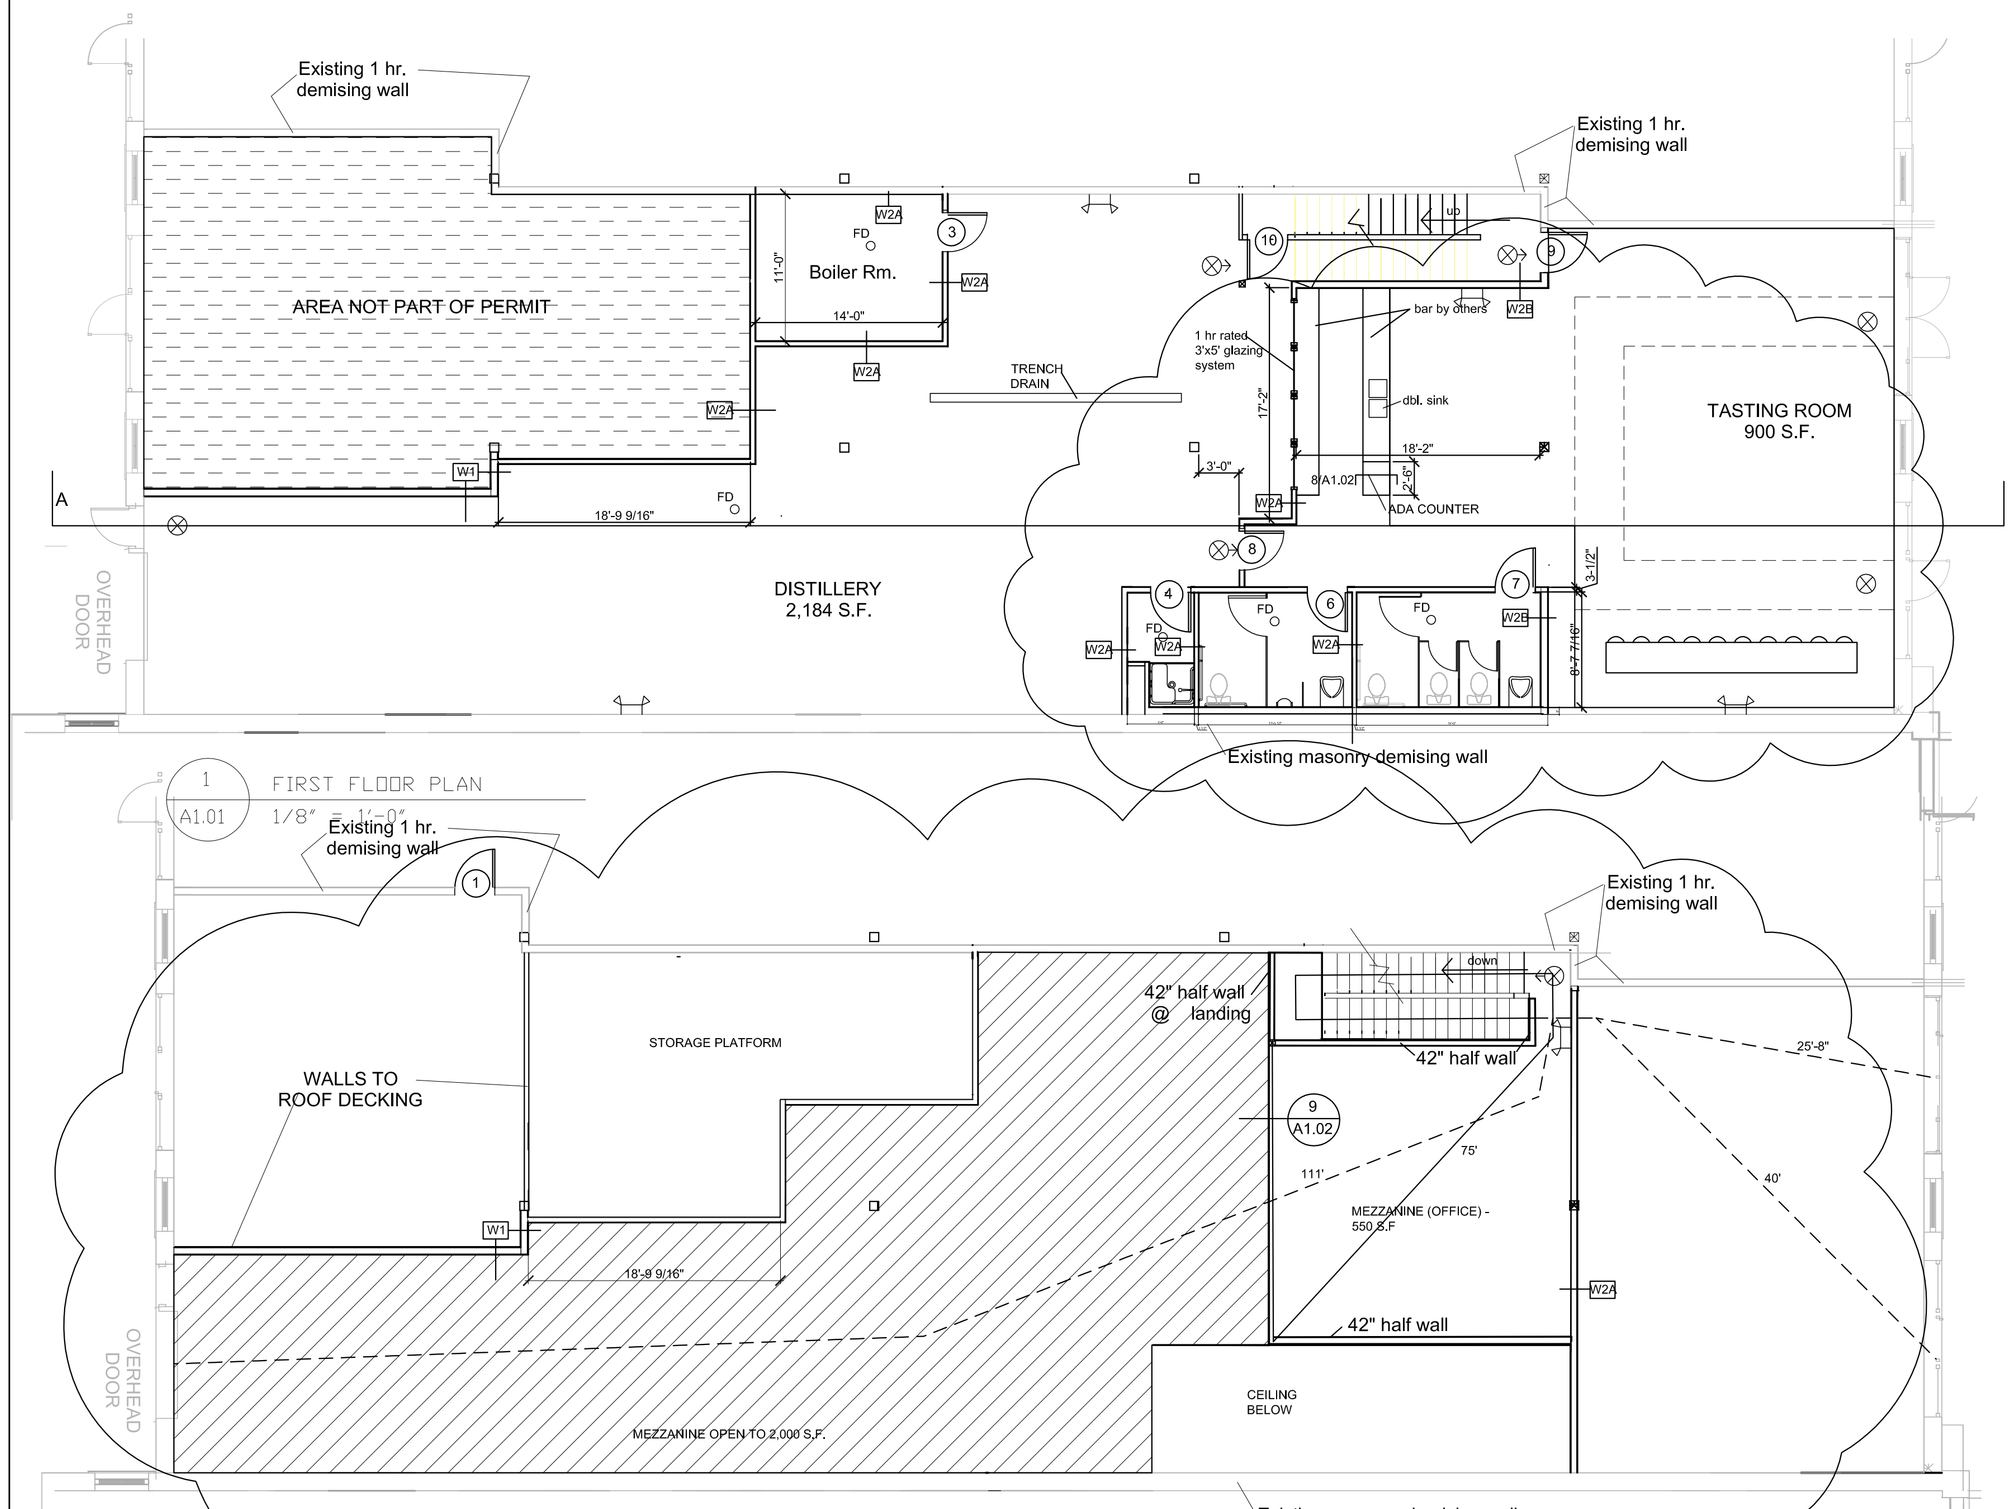

1 FIRST FLOOR PLAN
A1.01 1/8" = 1'-0"

2 MEZZANINE/STORAGE PLATFORM PLAN
A1.01 1/8" = 1'-0"

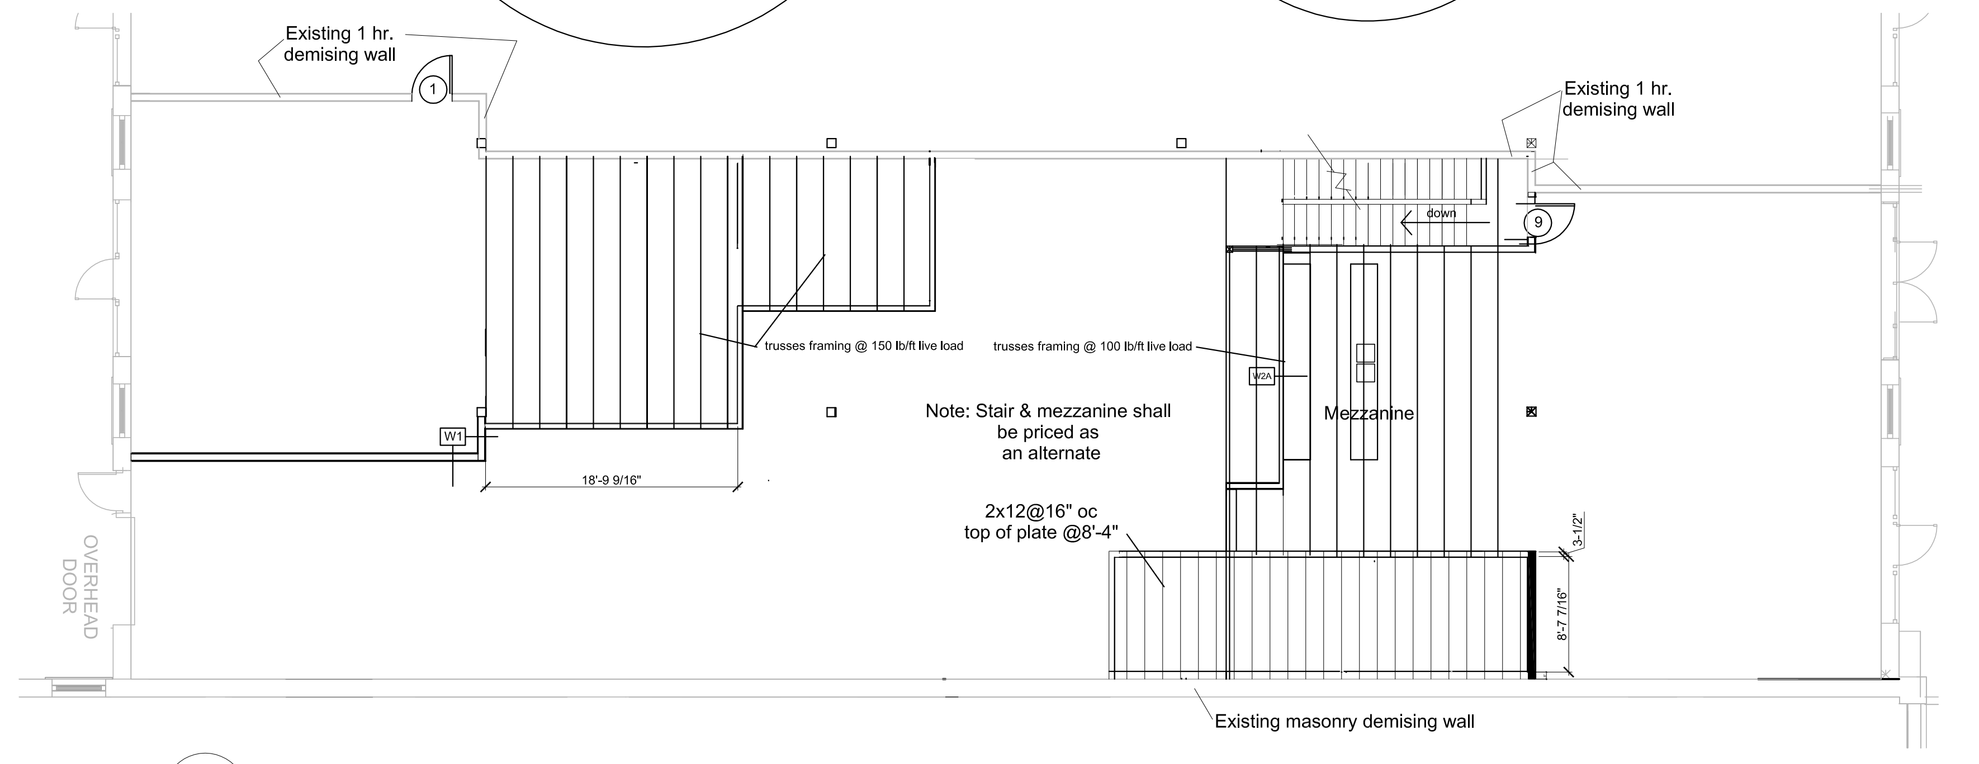

3 MEZZANINE/CEILING FRAMING PLAN
A1.01 1/8" = 1'-0"

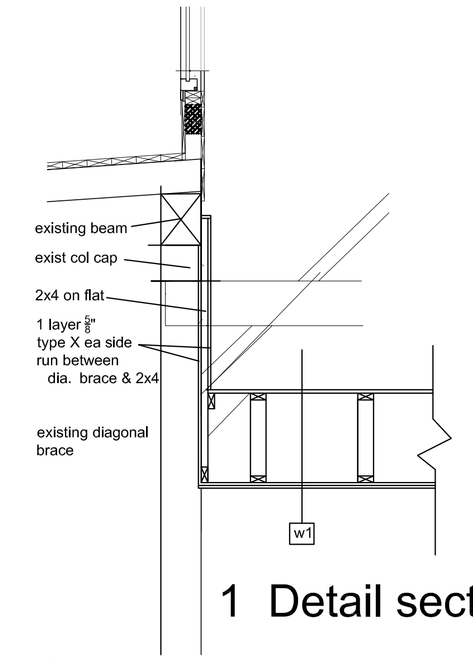

1 Detail section

4 CLERESTORY SILL
A1.01 1/2" = 1'-0"

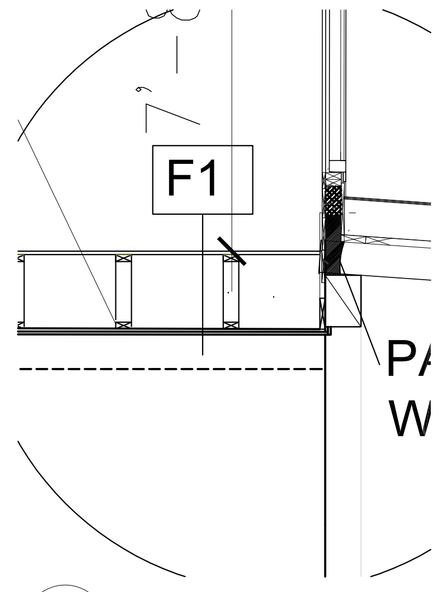

5 CLERESTORY SILL
A1.01 1/2" = 1'-0"

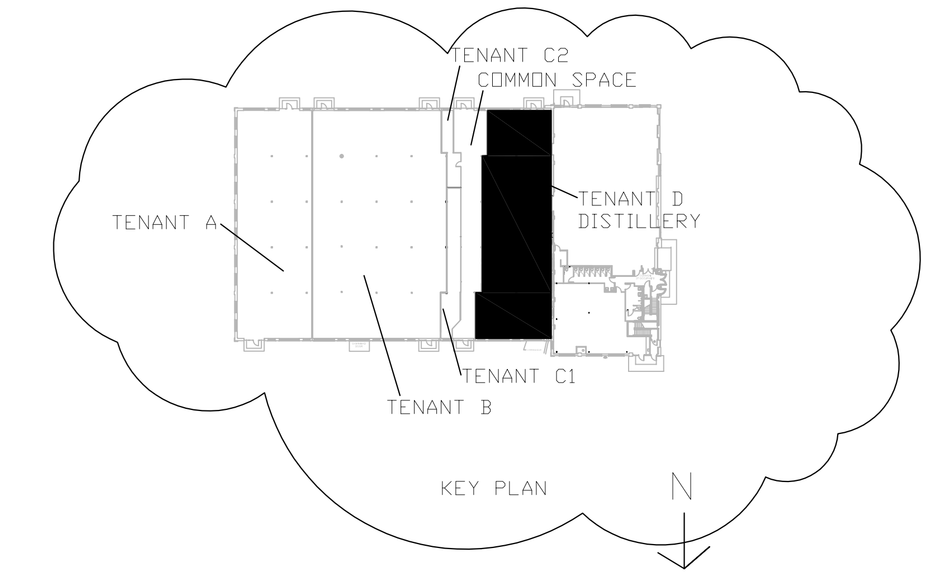

Door #	size	Mat	Rating	Hardware
2	"	Metal		Privacy, closer
3	"	Metal		Storeroom
4	"	Metal		Privacy,
6	"	Metal		Passage, Closer
7	"	Metal		Passage, Closer
8	"	metal	45 min	Exit device , Closer
9	"	metal	45 min	Exit device , Closer
10	size to fit	Metal		Storeroom

General notes
1. All doors in steel frames

6 DOOR SCHEDULE
A1.01 1/2" = 1'-0"

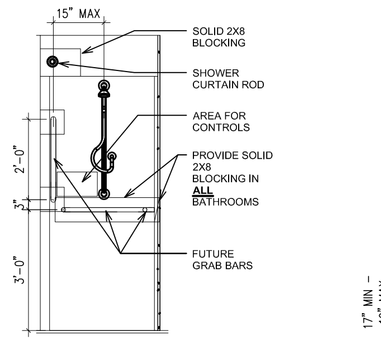

ADA SHOWER SIDE WALL OPPOSITE SEAT - ELEVATION

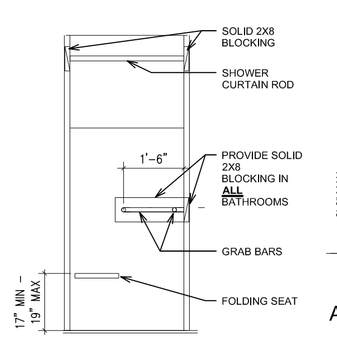

ADA SHOWER REAR WALL - ELEVATION

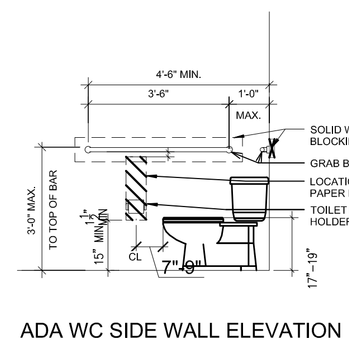

ADA WC SIDE WALL ELEVATION

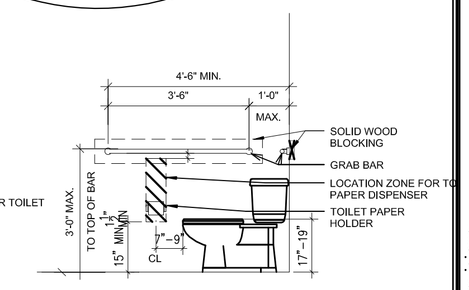

ADA WC SIDE WALL ELEVATION

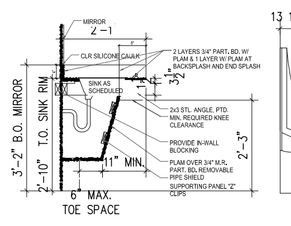

ADA LAV SECTION

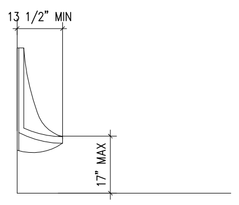

ADA URINAL SECTION

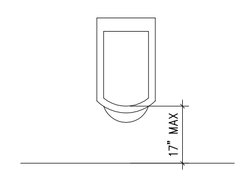

ADA URINAL FRONT ELEVATION

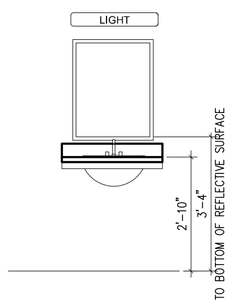

ADA LAV FRONT ELEVATION

7 ADA FIXTURES
A1.01

REGISTERED ARCHITECT
WILLIAM KENNETH HOPKINS
No. 1080
STATE OF MAINE

Prepared For:

Consultant:

Architect: ARCHETYPE
48 Union Wharf Portland, Maine 04101
(207) 772-6022 Fax (207) 772-4056

Project: BRICK NORTH DISTILLERY
THOMPSON'S POINT, PORTLAND ME

Revisions:
11-20-2015 SUBMITTED FOR PERMIT
2-12-2016 RESPONSE TO BUILDING INSPECTIONS

Scale: AS NOTED

Date: 11-20-2015

PLANS & SECTIONS

A1.01