FINISH NOTES:
-4" VINYL BASE IN ALL BREWING/OFFICE/STORAGE AREAS. 1X WOOD TRIM IN TASTING ROOM.
-FRP WALLCOVER UP TO 8' IN BREWING AREA.
-FLOORING ON TASTING ROOM TO BE MCT & OFFICE MEZZANINE TO BE VCT
-2X2 ACT IN BATHROOMS AND OFFICE/LOUNGE AREA

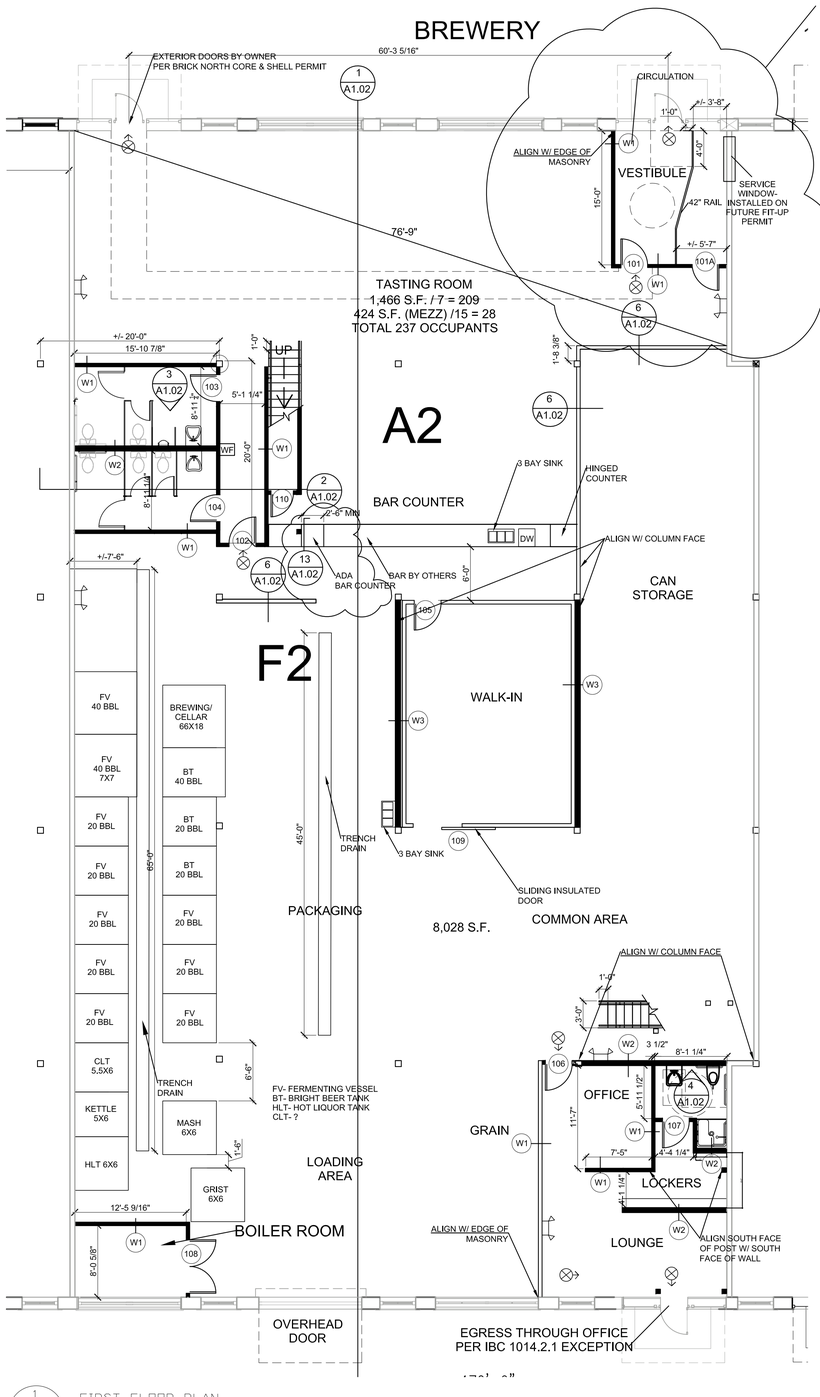

1 A1.01 FIRST FLOOR PLAN
1/8" = 1'-0"

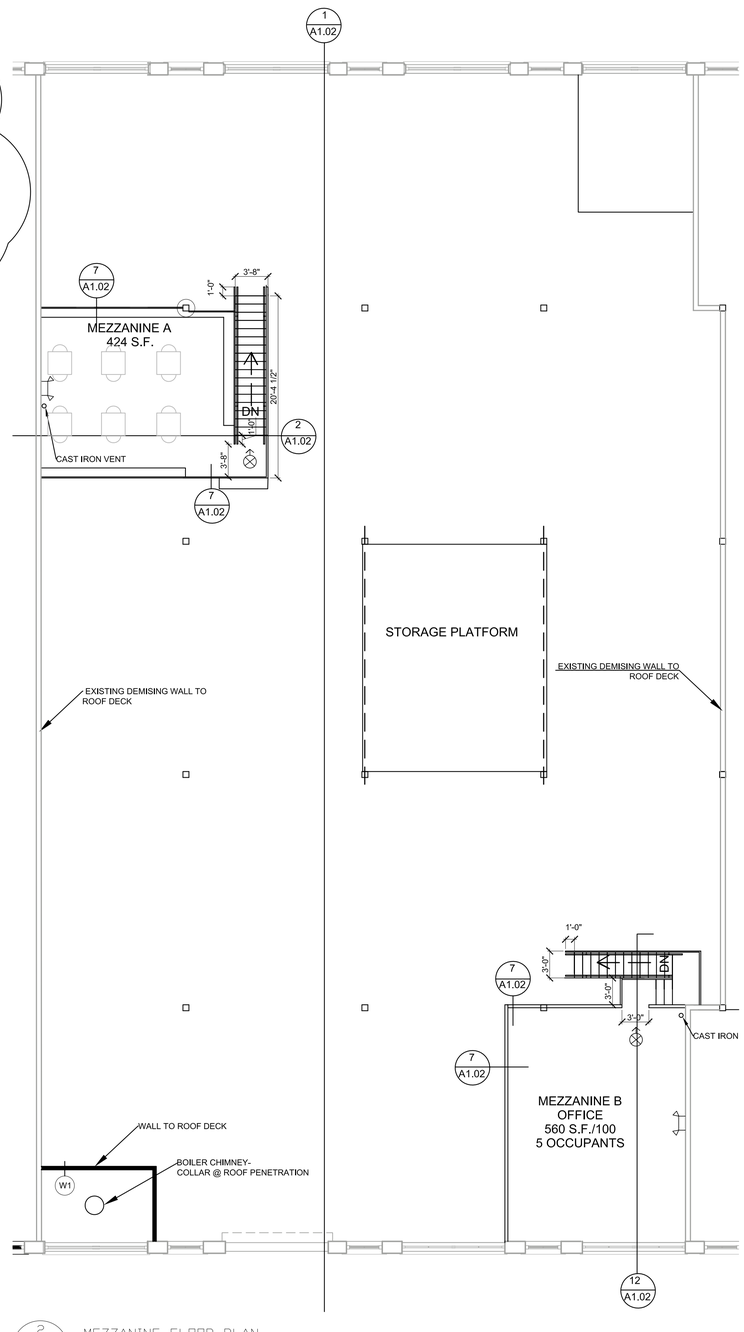

2 A1.01 MEZZANINE FLOOR PLAN
1/8" = 1'-0"

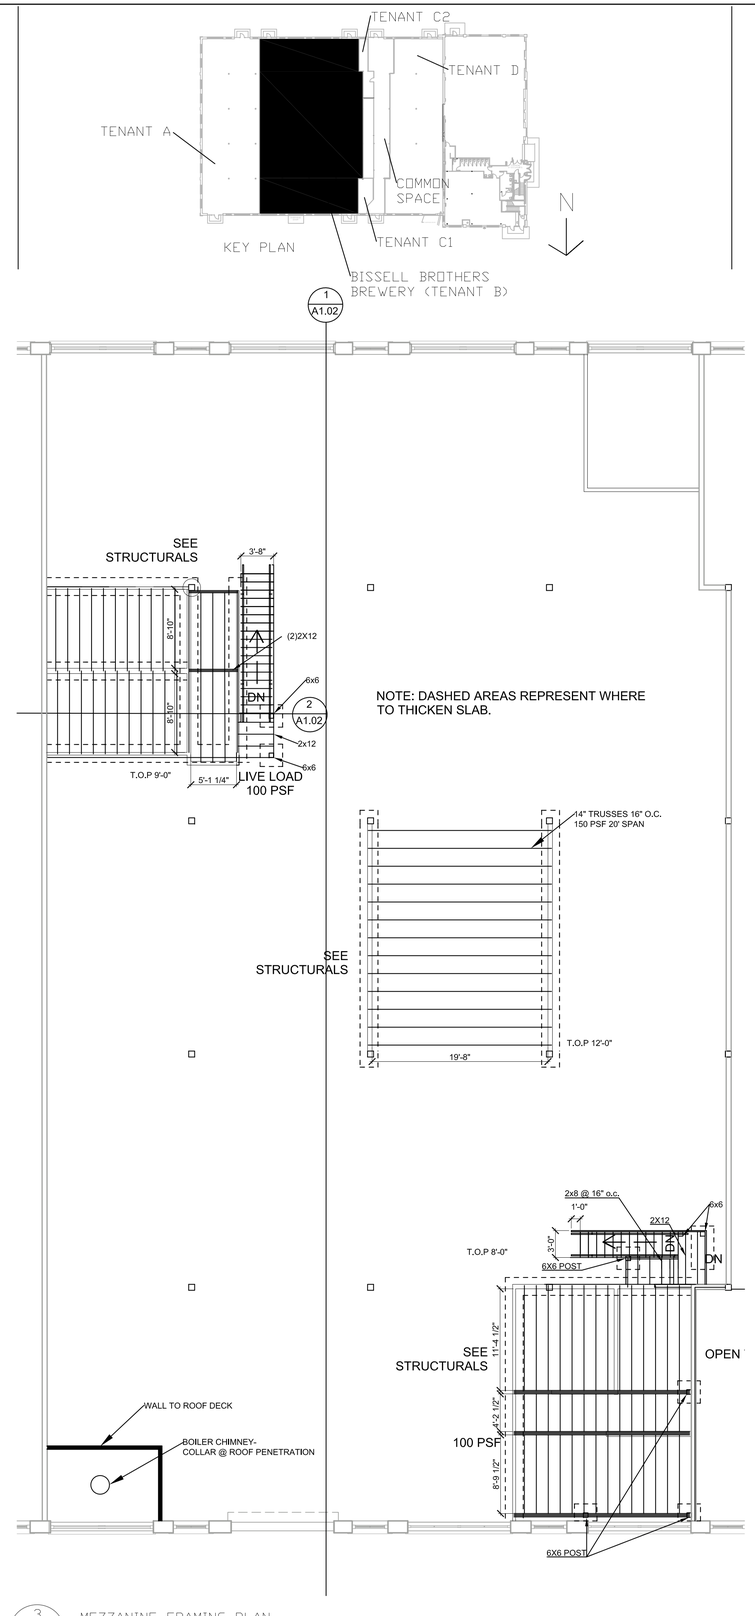

3 A1.01 MEZZANINE FRAMING PLAN
1/8" = 1'-0"

REGISTERED ARCHITECT
WILLIAM KENNETH HOPKINS
No. 1030
STATE OF MAINE

Prepared For:

Consultant:

Architect: ARCHETYPE
48 Union Wharf Portland, Maine 04101
(207) 772-6022 Fax (207) 772-4056

Project: BRICK NORTH BISSELL BROTHERS
THOMPSON'S POINT, PORTLAND ME

Revisions:	
11-20-2015	SUBMITTED FOR PERMIT
2-1-2016	RESPONSES TO BUILDING INSPECTIONS
2-5-2016	RESPONSES TO BUILDING INSPECTIONS
3-14-2016	AMENDMENT TO PERMIT

Scale: AS NOTED

Date: 11-20-2015

FLOOR & FRAMING PLANS

A1.01