COPYRIGHT: Reuse or reproduction of the contents of this document is not permitted without written permission of Structural Integrity Consulting Engineers Inc.

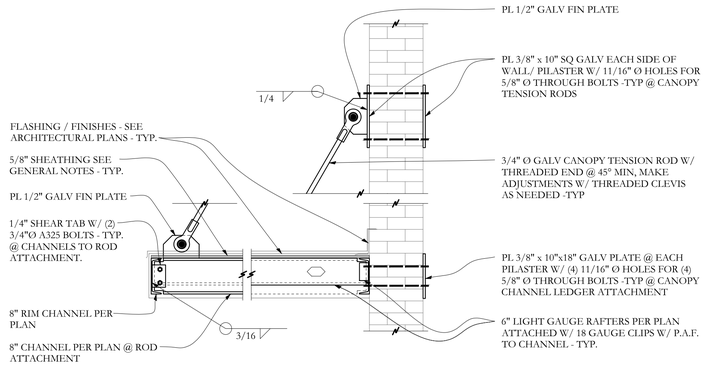

SECTION D/S200 3/4"=1'-0

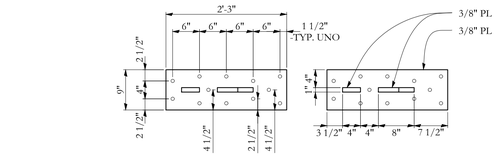

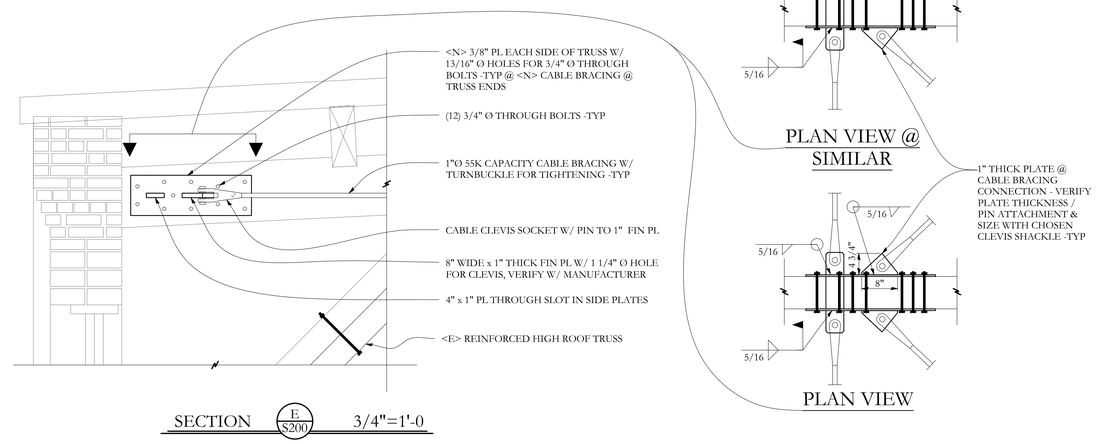

SECTION E/S200 3/4"=1'-0

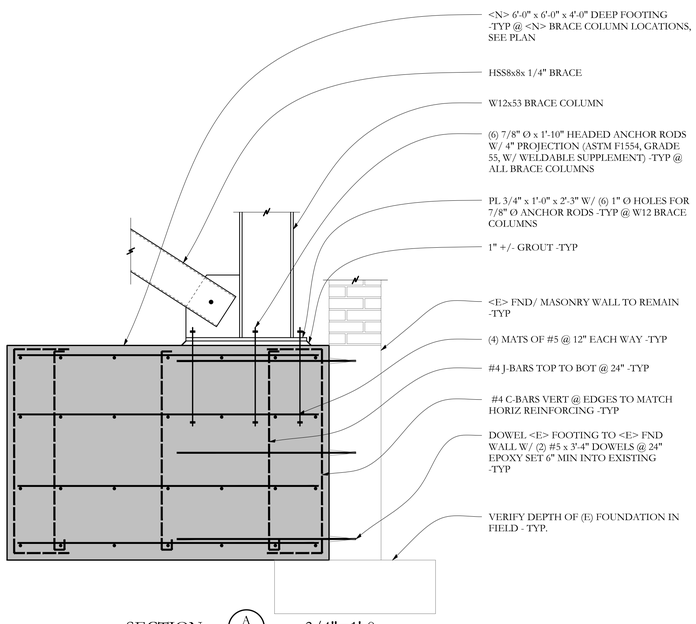

SECTION A/S200 3/4"=1'-0

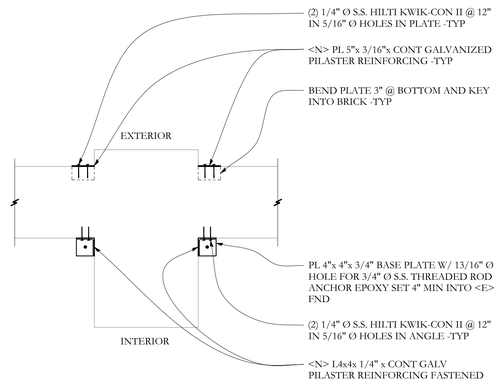

SECTION B/S200 3/4"=1'-0

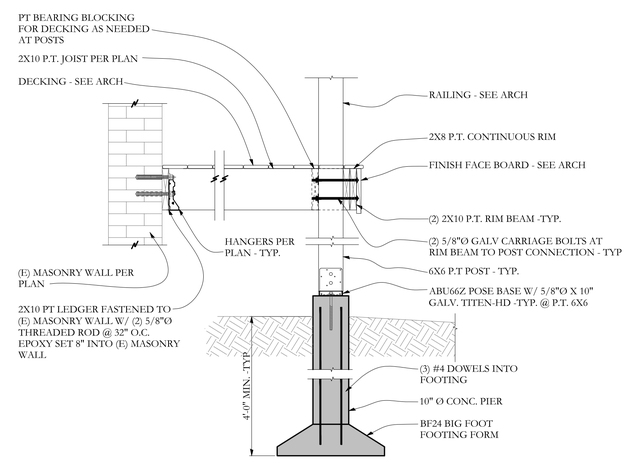

SECTION C/S200 3/4"=1'-0

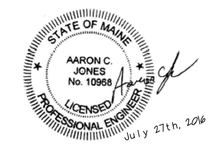

77 Oak Street
Portland, ME, 04101
p. 207-774-4614
f. 866-793-7835
www.structuralinteg.com

BUILD WITH CONFIDENCE

© 2016 Structural Integrity Consulting Engineers, Inc.

Structural Integrity Consulting Engineers

PROJECT NO.
15-0222
PROJECT NAME
BRICK SOUTH, THOMPSON'S POINT
Portland, Maine

DRAWN BY
JCS
SHEET TITLE
SECTIONS

ISSUE DATE
07/27/2016
SHEET SCALE
3/4"=1'-0"

S200