COPYRIGHT: Reuse or reproduction of the contents of this document is not permitted without written permission of Structural Integrity Consulting Engineers Inc.

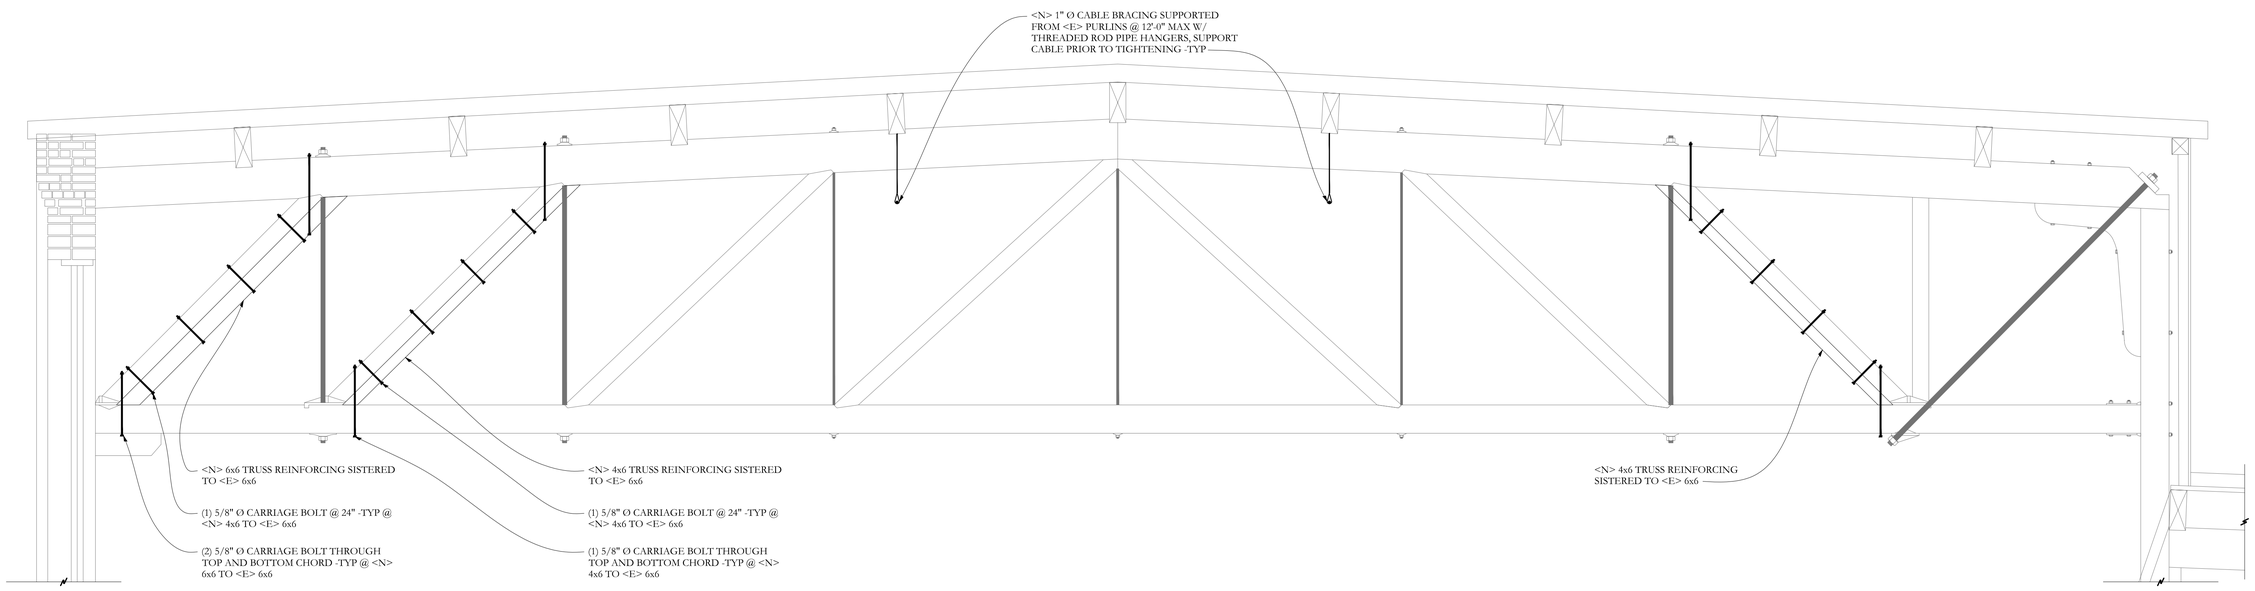

SECTION N/S204 1/2"=1'-0

STATE OF MAINE
AARON C. JONES
No. 10968
LICENSED
PROFESSIONAL ENGINEER
July 27th, 2016

77 Oak Street
Portland, ME, 04101
p. 207-774-4614
f. 866-793-7835
www.structuralinteg.com

Structural Integrity Consulting Engineers

BUILD WITH CONFIDENCE

© 2016 Structural Integrity Consulting Engineers, Inc.

PROJECT NO.
15-0222
PROJECT NAME
BRICK SOUTH, THOMPSON'S POINT
Portland, Maine

DRAWN BY
JCS
SHEET TITLE
SECTIONS

ISSUE DATE
07/27/2016
SHEET SCALE
1/2"=1'-0"

S204