

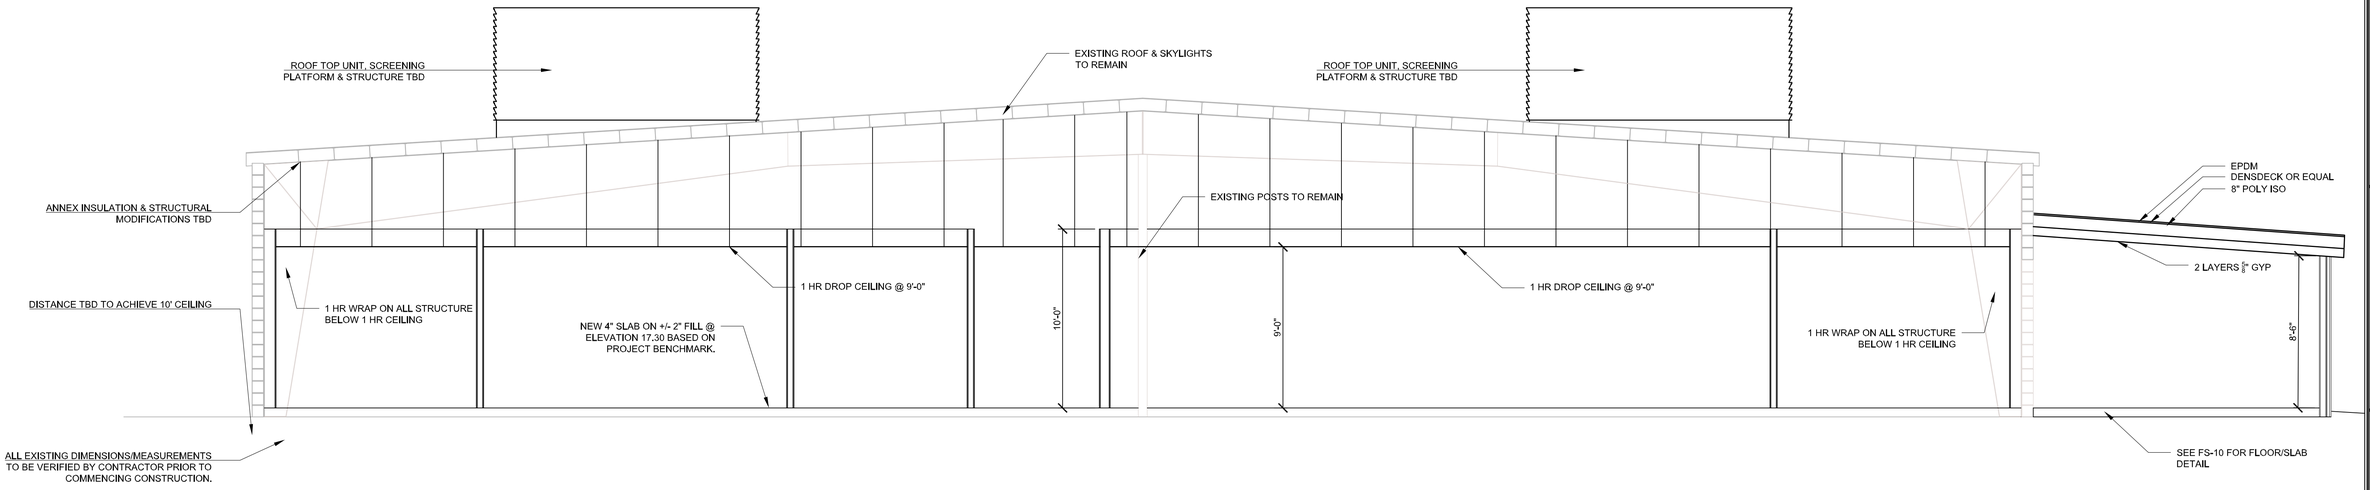


1 / A3.02 SECTION C
1/4" = 1'-0"

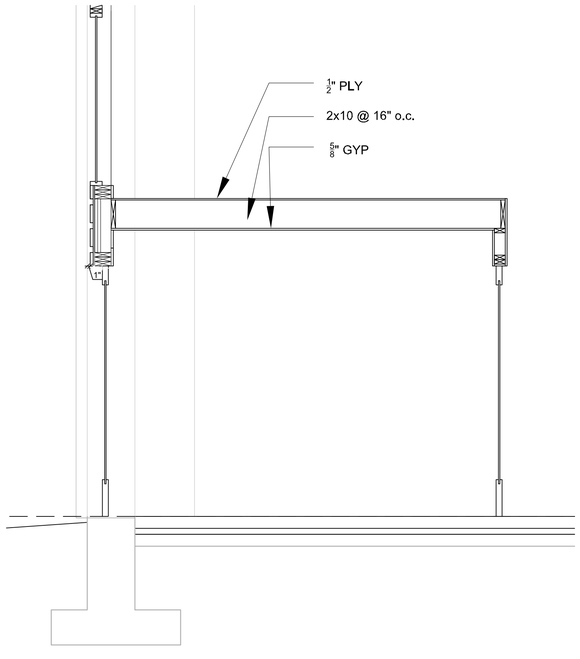

2 / A3.02 VESTIBULE SECTION
1/2" = 1'-0"

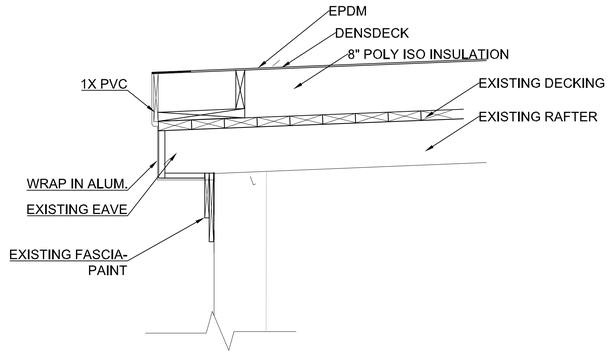

3 / A3.02 EAVE DETAIL
1" = 1'-0"

REGISTERED ARCHITECT
WILLIAM KENNETH HOPKINS
No. 1030
STATE OF MAINE
Date: 11/22/16
Reviewed for Code Compliance
Inspections Division
City of Portland, Maine

Prepared For:

Consultant:

Architect: ARCHETYPE
48 Union Wharf Portland, Maine 04101
(207) 772-6022 Fax (207) 772-4056

Project: THOMPSON'S POINT-BRICK SOUTH
THOMPSON'S POINT, PORTLAND ME

Revisions:

Scale: 1/4" = 1'-0"

Date: 8-5-2016

BUILDING SECTIONS

A3.02