


Reviewed for Code Compliance
Please Note Changes
Date: 11/22/16

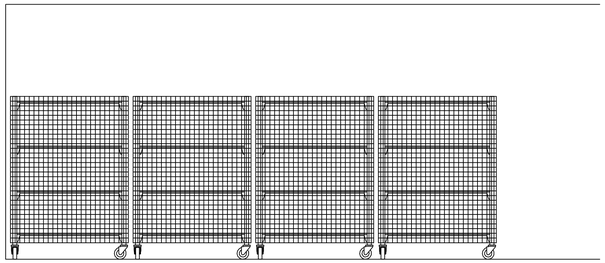


Detail and Elevation
SCALE: 1/2"=1'-0"

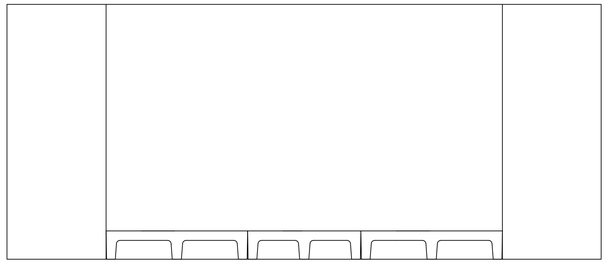


Detail and Elevation
SCALE: 1/2"=1'-0"

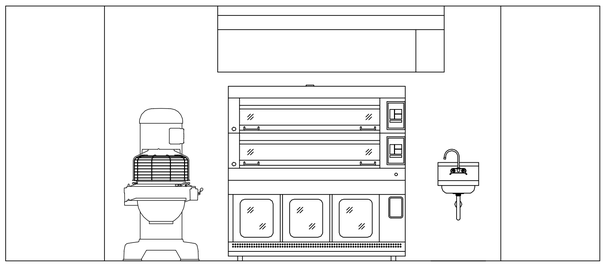


Detail and Elevation
SCALE: 1/2"=1'-0"

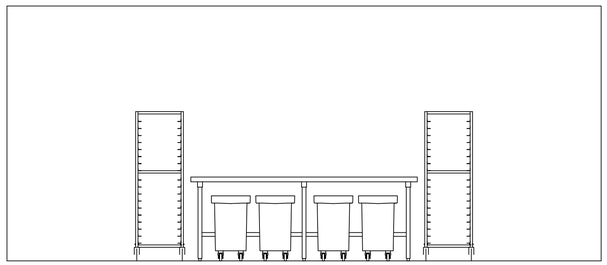

Detail and Elevation
SCALE: 1/2"=1'-0"

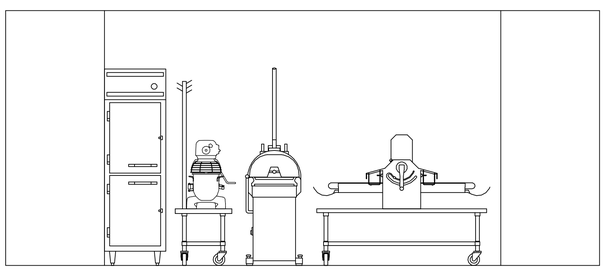

Detail and Elevation
SCALE: 1/2"=1'-0"

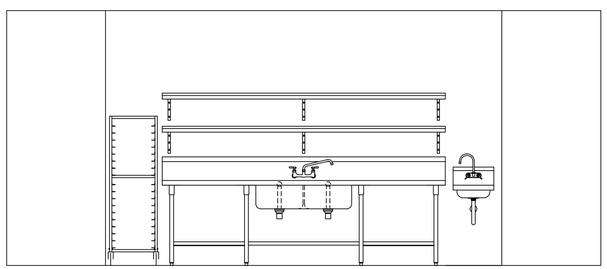

Detail and Elevation
SCALE: 1/2"=1'-0"

C:\Users\Thomas\Documents\TJM Logo's\TJM_Small_Logo.jpg

TJM CONSULTING, INC.
273 MAIN STREET, SUITE 5
YARMOUTH, MAINE 04096

PHONE: (207) 215-4736
E-MAIL: TOM@TJMCONSULTING.NETnet

THOMPSON POINT CATERING KITCHEN - BRICK SOUTH

THIS DRAWING AND ALL INFORMATION HEREIN ARE THE PROPERTY OF THE DESIGNER AND MAY NOT BE USED OR COPIED, EITHER IN WHOLE OR IN PART, WITHOUT THE EXPRESSED WRITTEN CONSENT OF THE DESIGNER

REV NO:	REVISIONS:

PROJECT: BRICK SOUTH KITCHEN
DATE:
DRAWN BY: T. MCARDLE
CHECKED BY: T. MCARDLE
SHEET TITLE: FOODSERVICE EQUIPMENT DETAILS AND ELEVATIONS
SHEET NO: FS-12
SCALE: 1/2"=1'-0"