


COPYRIGHT: Reuse or reproduction of the contents of this document is not permitted without written permission of Structural Integrity Consulting Engineers Inc.

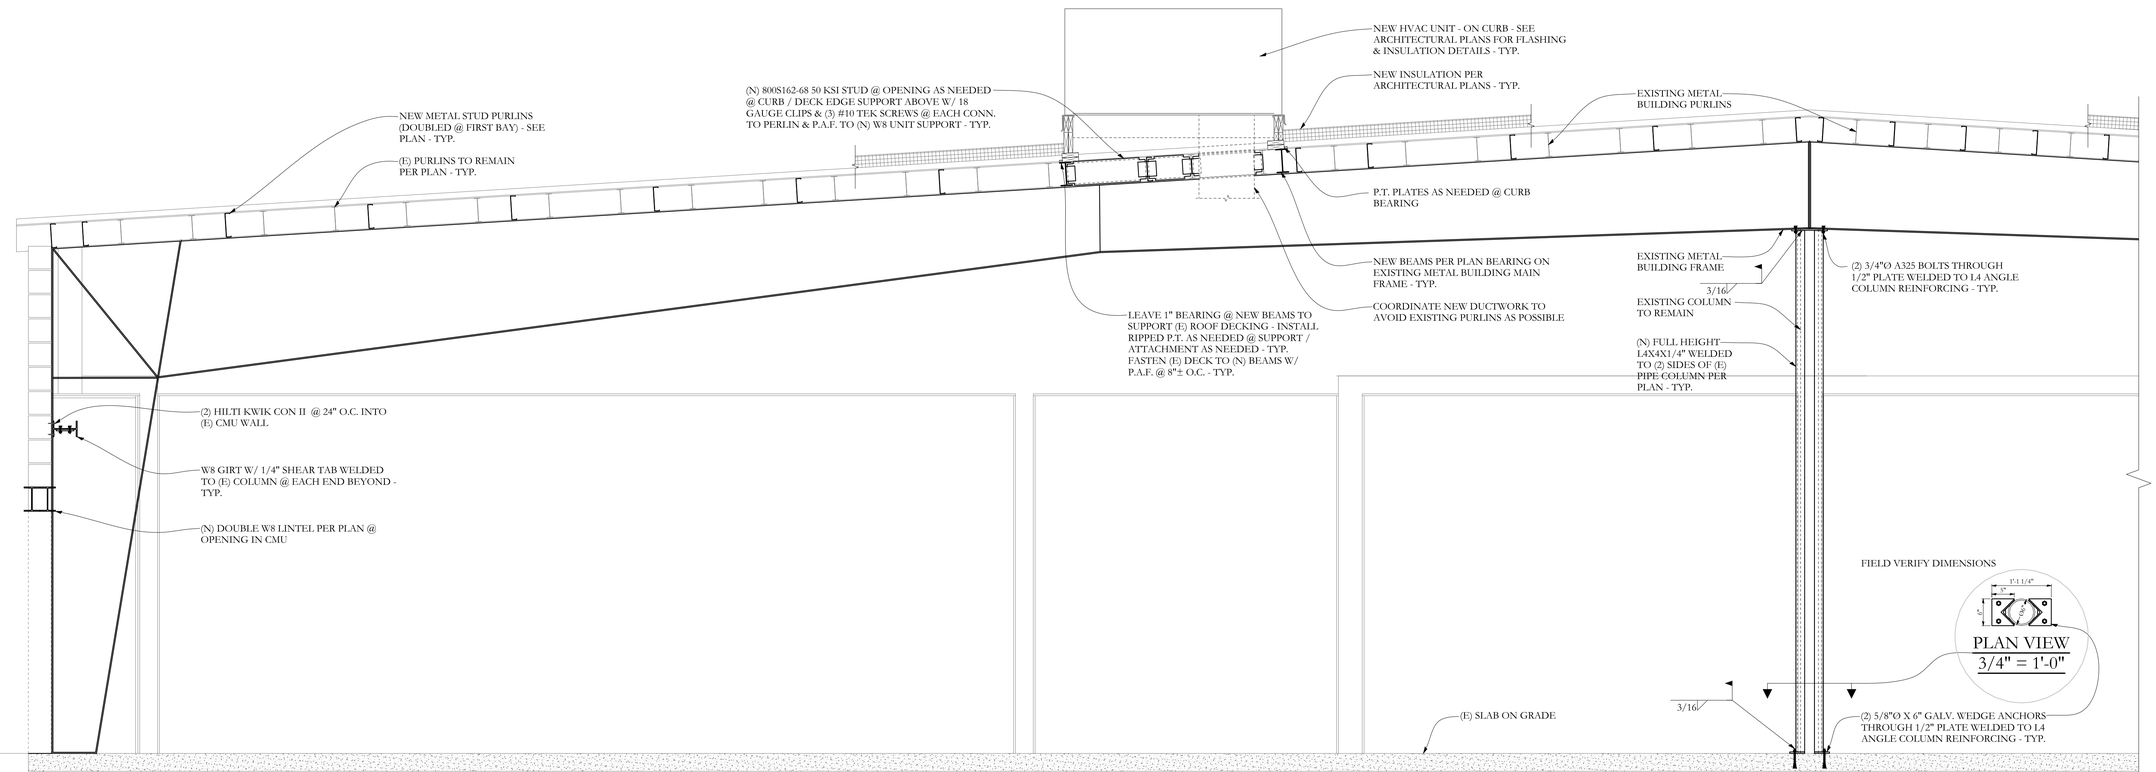


SECTION K S201 1/2"=1'-0

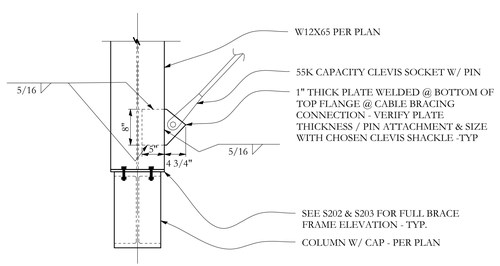


DETAIL F S201 3/4"=1'-0

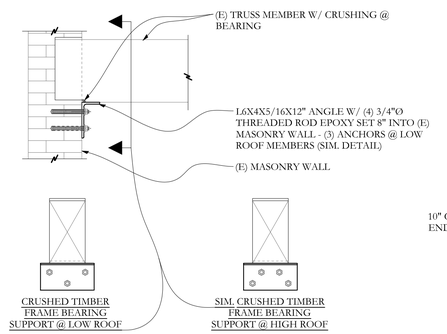

DETAIL G S201 3/4"=1'-0

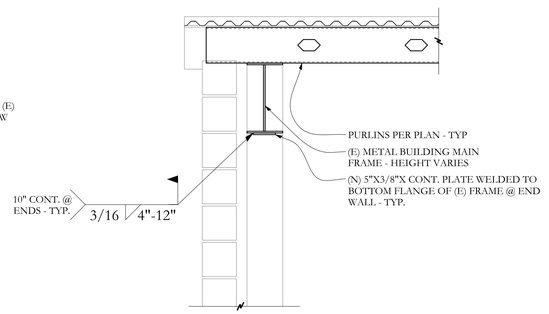

DETAIL H S201 3/4"=1'-0

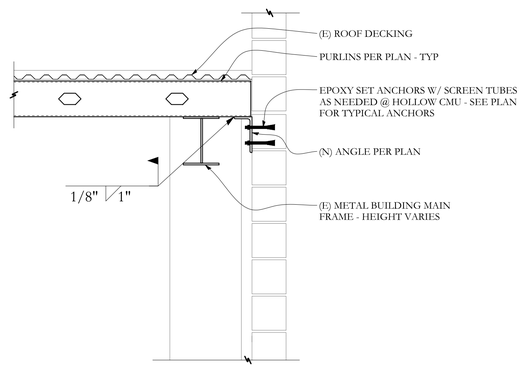

DETAIL J S201 3/4"=1'-0

STATE OF MAINE
AARON C. JONES
No. 10968
LICENSED PROFESSIONAL ENGINEER
July 27th, 2016

Reviewed for Code Compliance
Inspections Division
Portland, Maine
Date: 11/22/16

77 Oak Street
Portland, ME, 04101
p. 207-774-4614
f. 866-795-7835
www.structuralinteg.com

BUILD WITH CONFIDENCE
© 2016 Structural Integrity Consulting Engineers, Inc.

Structural Integrity Consulting Engineers

PROJECT NO.
15-0222
PROJECT NAME
BRICK SOUTH, THOMPSON'S POINT
Portland, Maine

DRAWN BY
JCS
SHEET TITLE
SECTIONS

ISSUE DATE
07/27/2016
SHEET SCALE
3/4"=1'-0"

S201