
COPYRIGHT: Reuse or reproduction of the contents of this document is not permitted without written permission of Structural Integrity Consulting Engineers Inc.

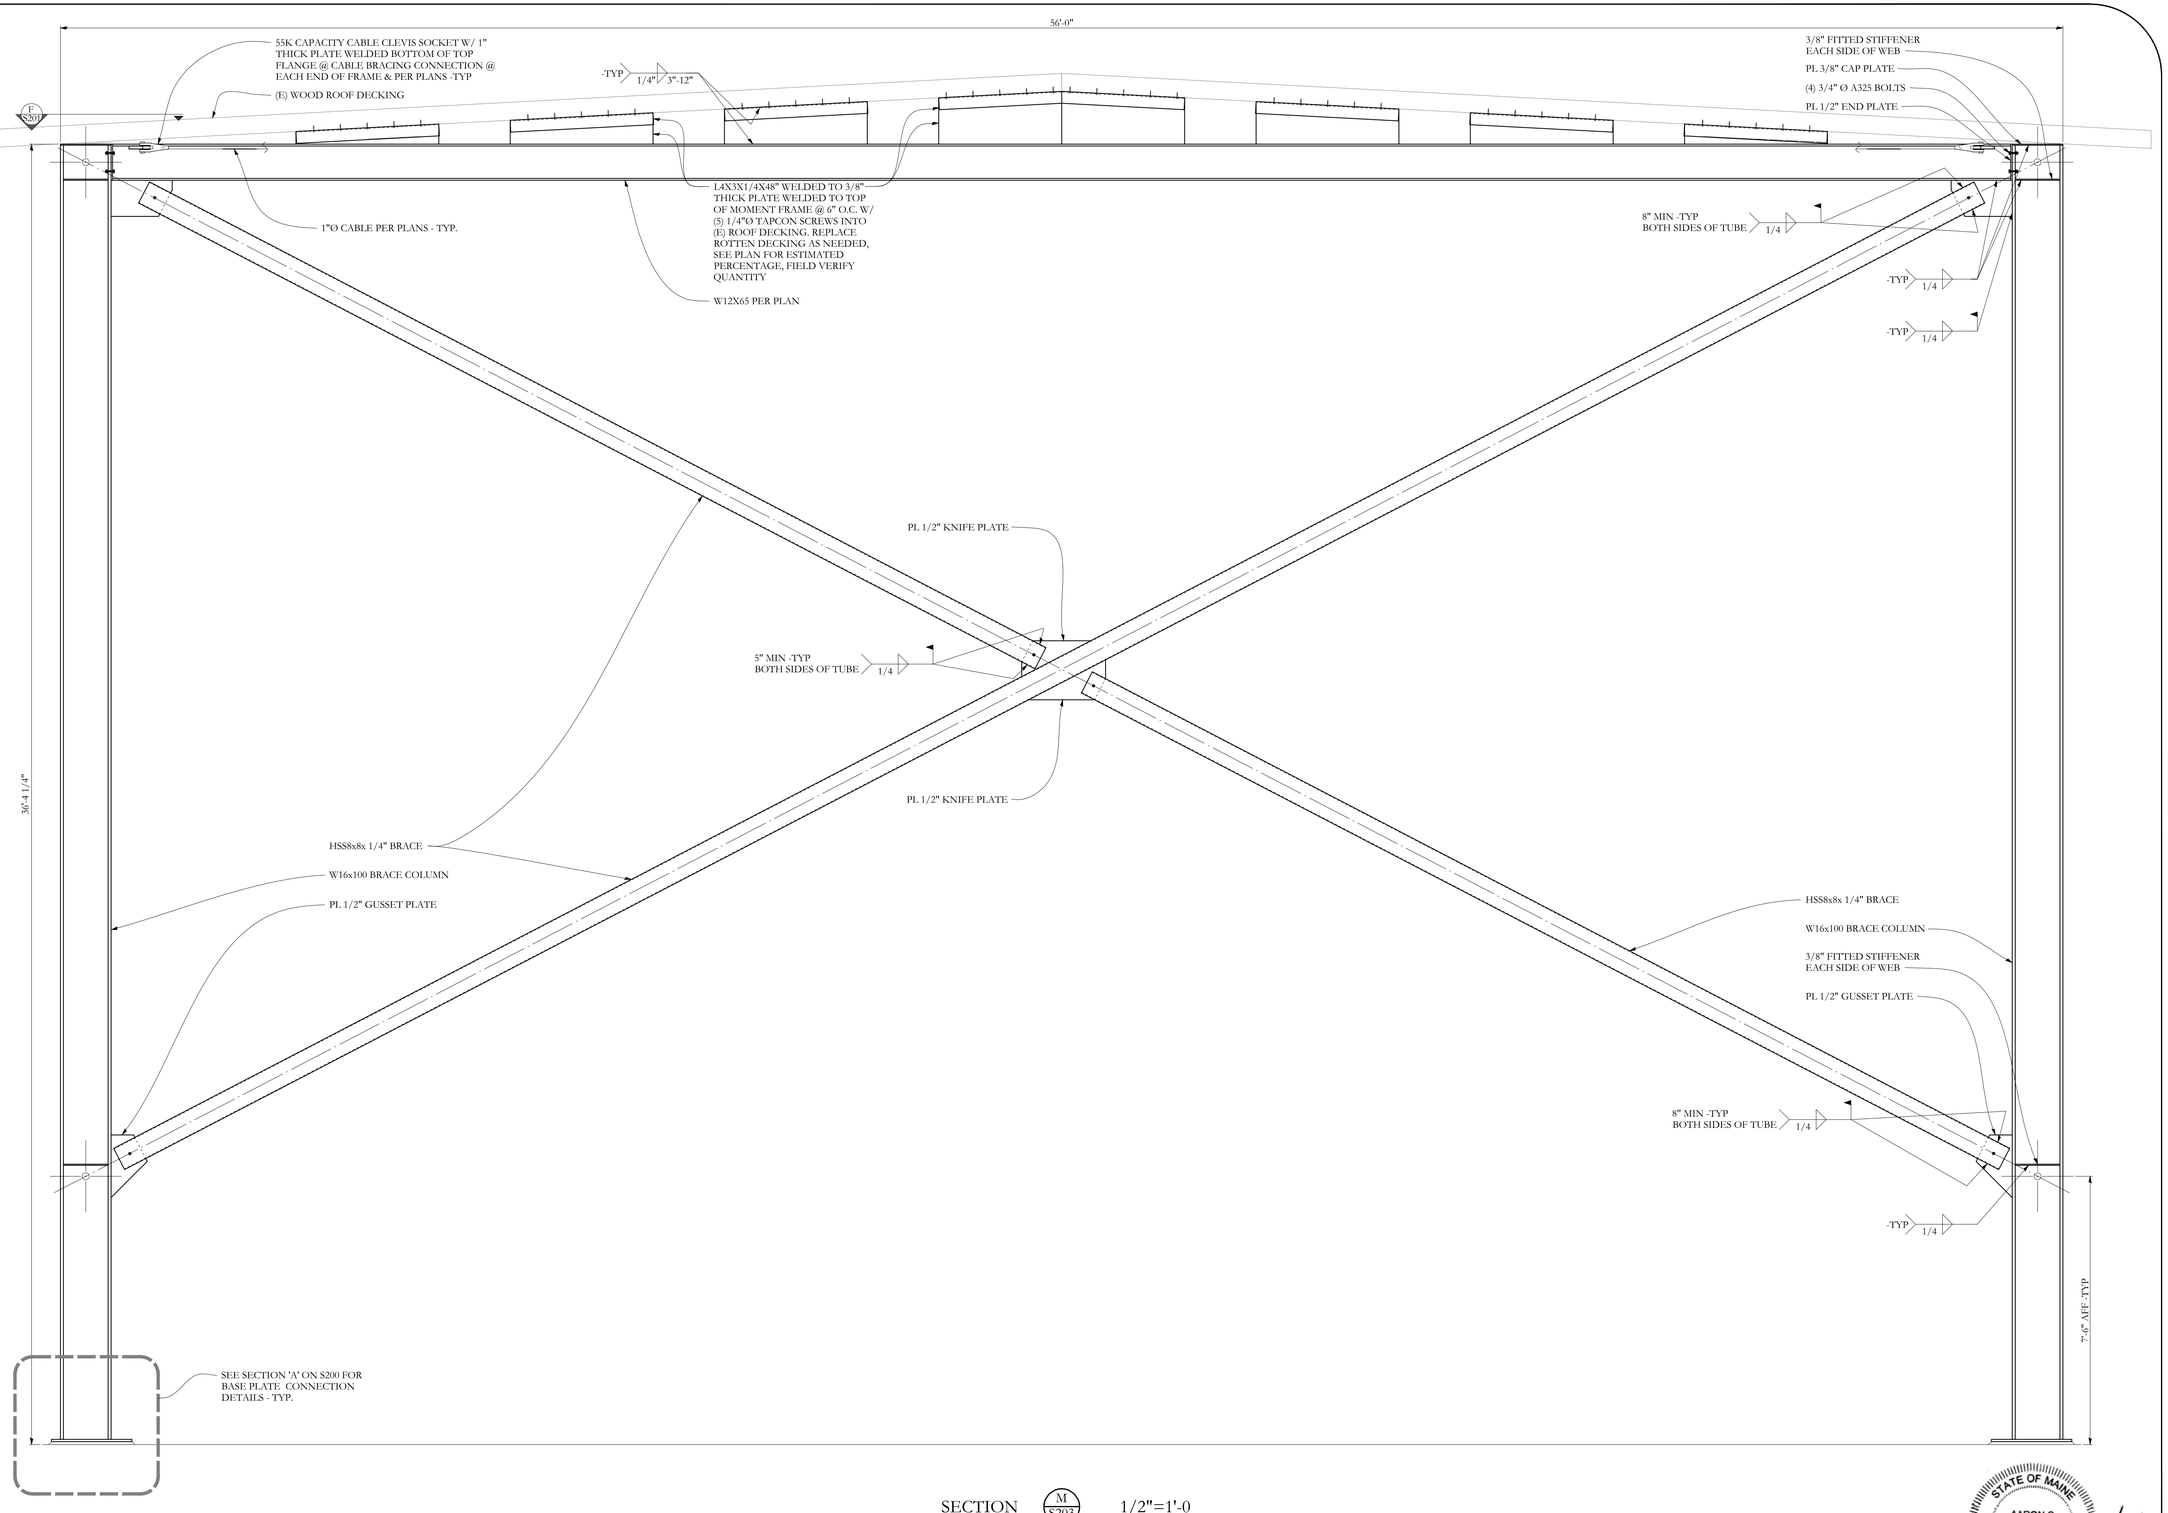

SECTION M S203 1/2"=1'-0

STATE OF MAINE
AARON C. JONES
No. 10968
LICENSED PROFESSIONAL ENGINEER
July 27th, 2016

Reviewed for Code Compliance
Inspections Division
Portland, Maine
Date: 11/22/16

77 Oak Street
Portland, ME, 04101
p. 207-774-4614
f. 866-795-7835
www.structuralinteg.com

BUILD WITH CONFIDENCE
© 2016 Structural Integrity Consulting Engineers, Inc.

Structural Integrity Consulting Engineers

PROJECT NO. **15-0222**
PROJECT NAME **BRICK SOUTH, THOMPSON'S POINT**
Portland, Maine

DRAWN BY **JCS**
SHEET TITLE **SECTIONS**

ISSUE DATE **07/27/2016**
SHEET SCALE **1/2"=1'-0"**

S203