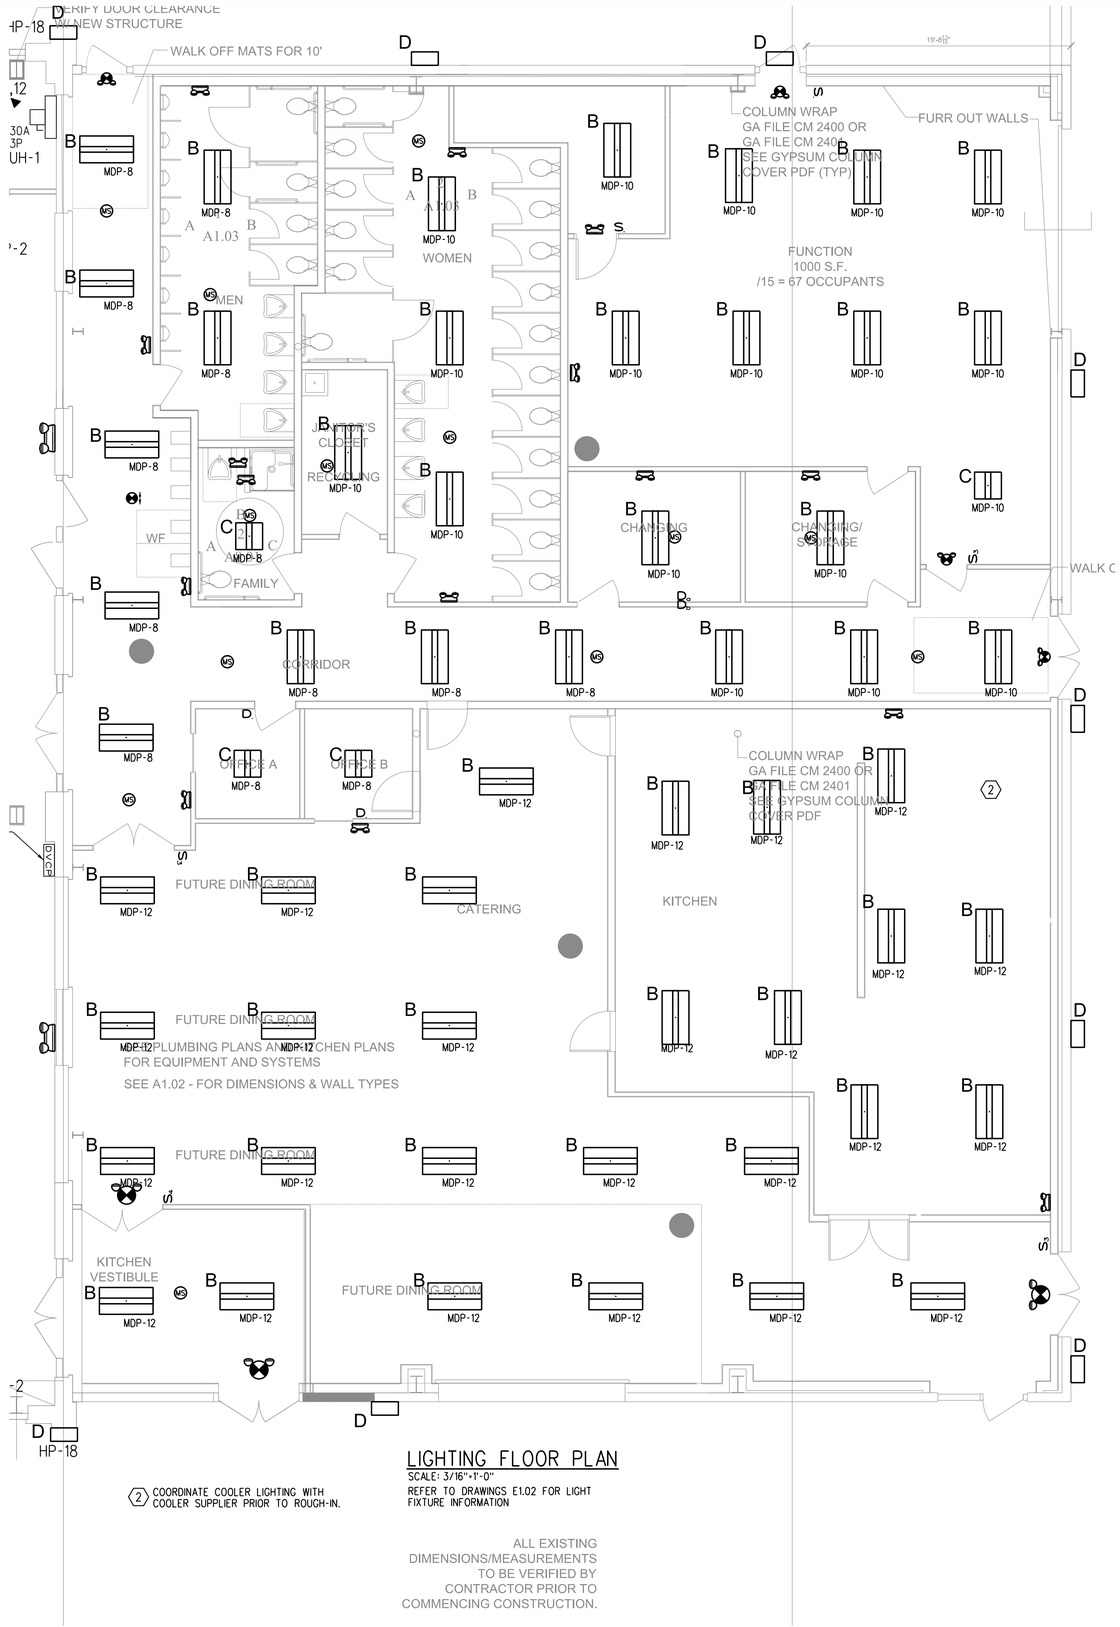

LIGHTING FLOOR PLAN

SCALE: 3/16"=1'-0"

REFER TO DRAWINGS E1.02 FOR LIGHT FIXTURE INFORMATION

(2) COORDINATE COOLER LIGHTING WITH COOLER SUPPLIER PRIOR TO ROUGH-IN.

ALL EXISTING DIMENSIONS/MEASUREMENTS TO BE VERIFIED BY CONTRACTOR PRIOR TO COMMENCING CONSTRUCTION.

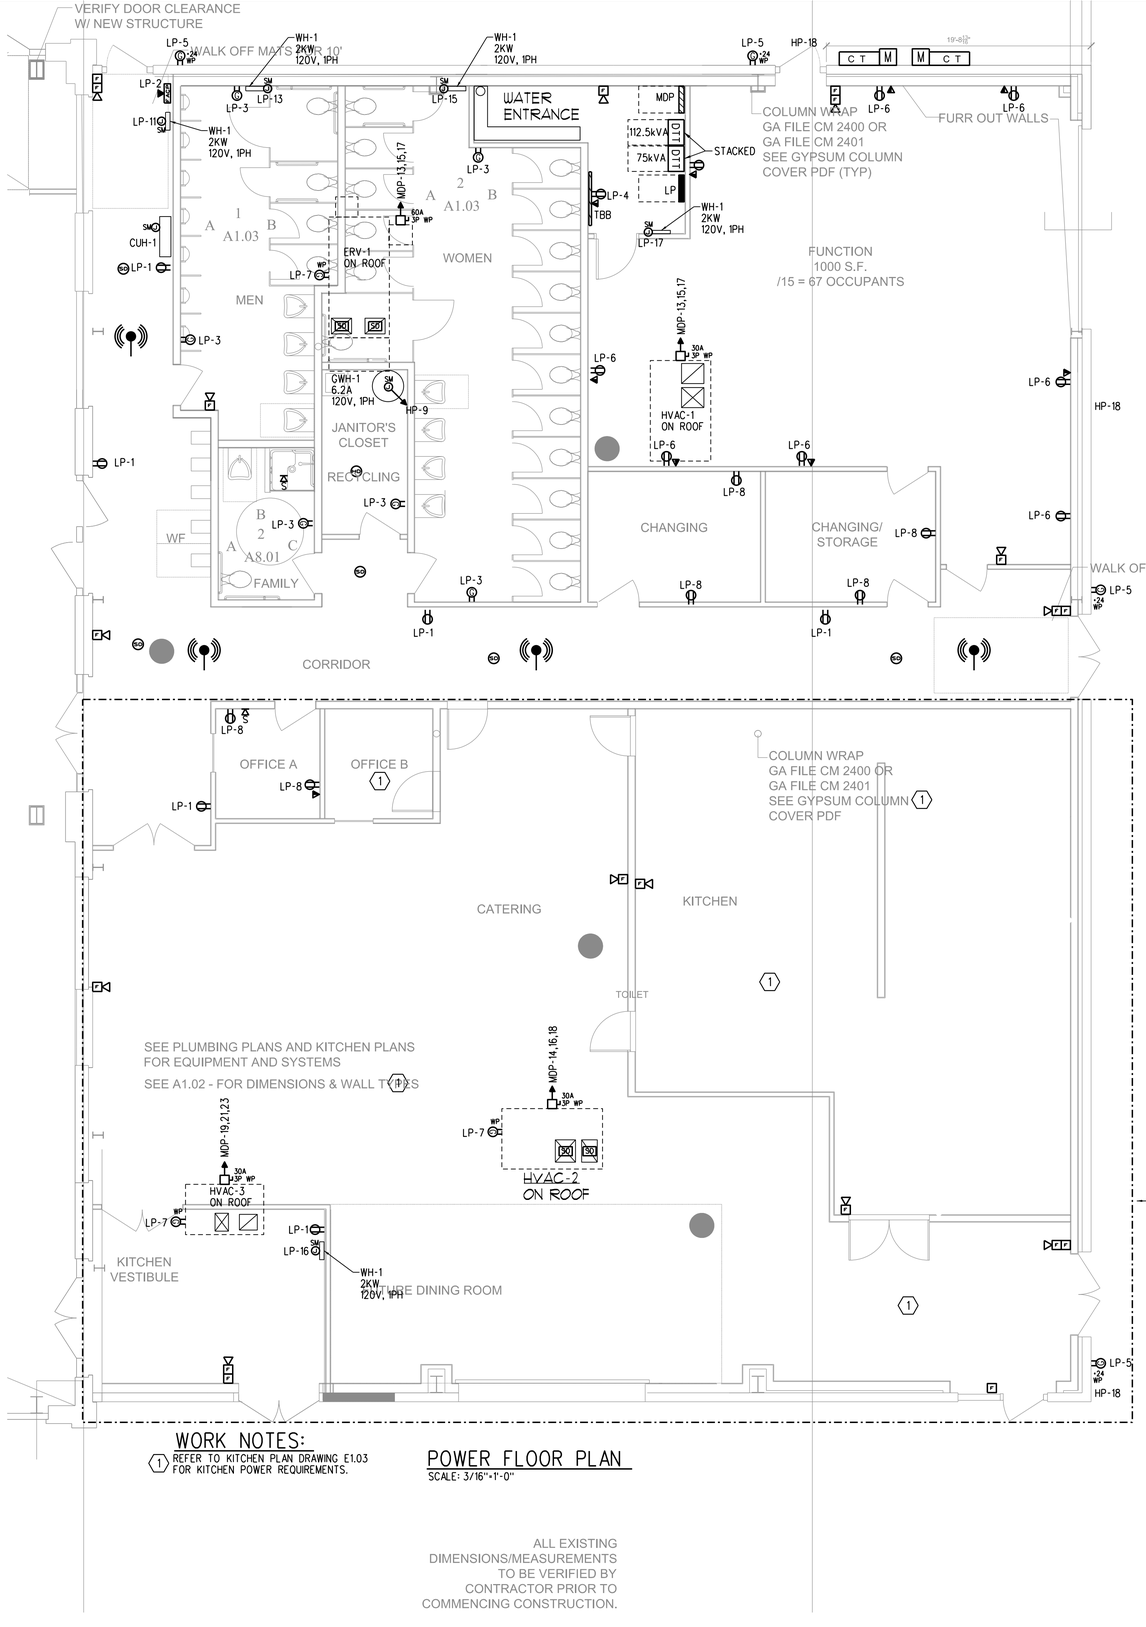

WORK NOTES:

(1) REFER TO KITCHEN PLAN DRAWING E1.03 FOR KITCHEN POWER REQUIREMENTS.

POWER FLOOR PLAN

SCALE: 3/16"=1'-0"

ALL EXISTING DIMENSIONS/MEASUREMENTS TO BE VERIFIED BY CONTRACTOR PRIOR TO COMMENCING CONSTRUCTION.

STATE OF MAINE — REGISTERED PROFESSIONAL ENGINEER

Prepared For:

Consultant:
BENNETT ENGINEERING
MECHANICAL • ELECTRICAL
(207) 865-9475

Architect:
ARCHETYPE
48 Union Wharf Portland, Maine 04101
(207) 772-6022 Fax (207) 772-4056

Project:
THOMPSON'S POINT-BRICK SOUTH
THOMPSON'S POINT, PORTLAND ME

Revisions:

Scale: AS NOTED

Date: 12-22-16

ANNEX PLAN

E1.01