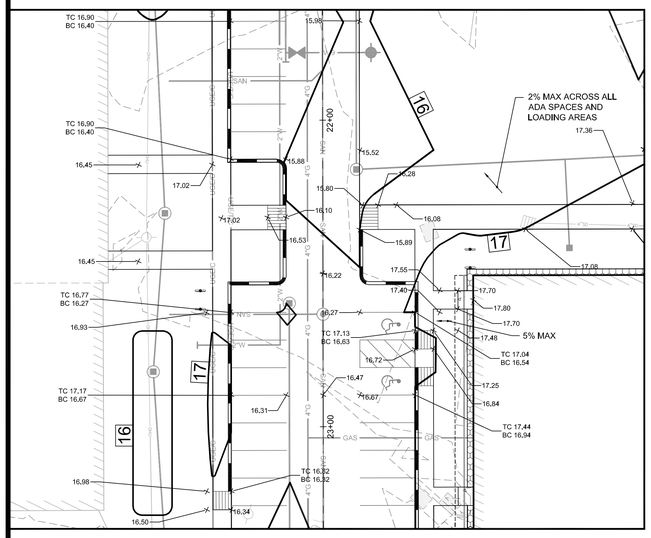

AREA A ENLARGED VIEW
1" = 20'

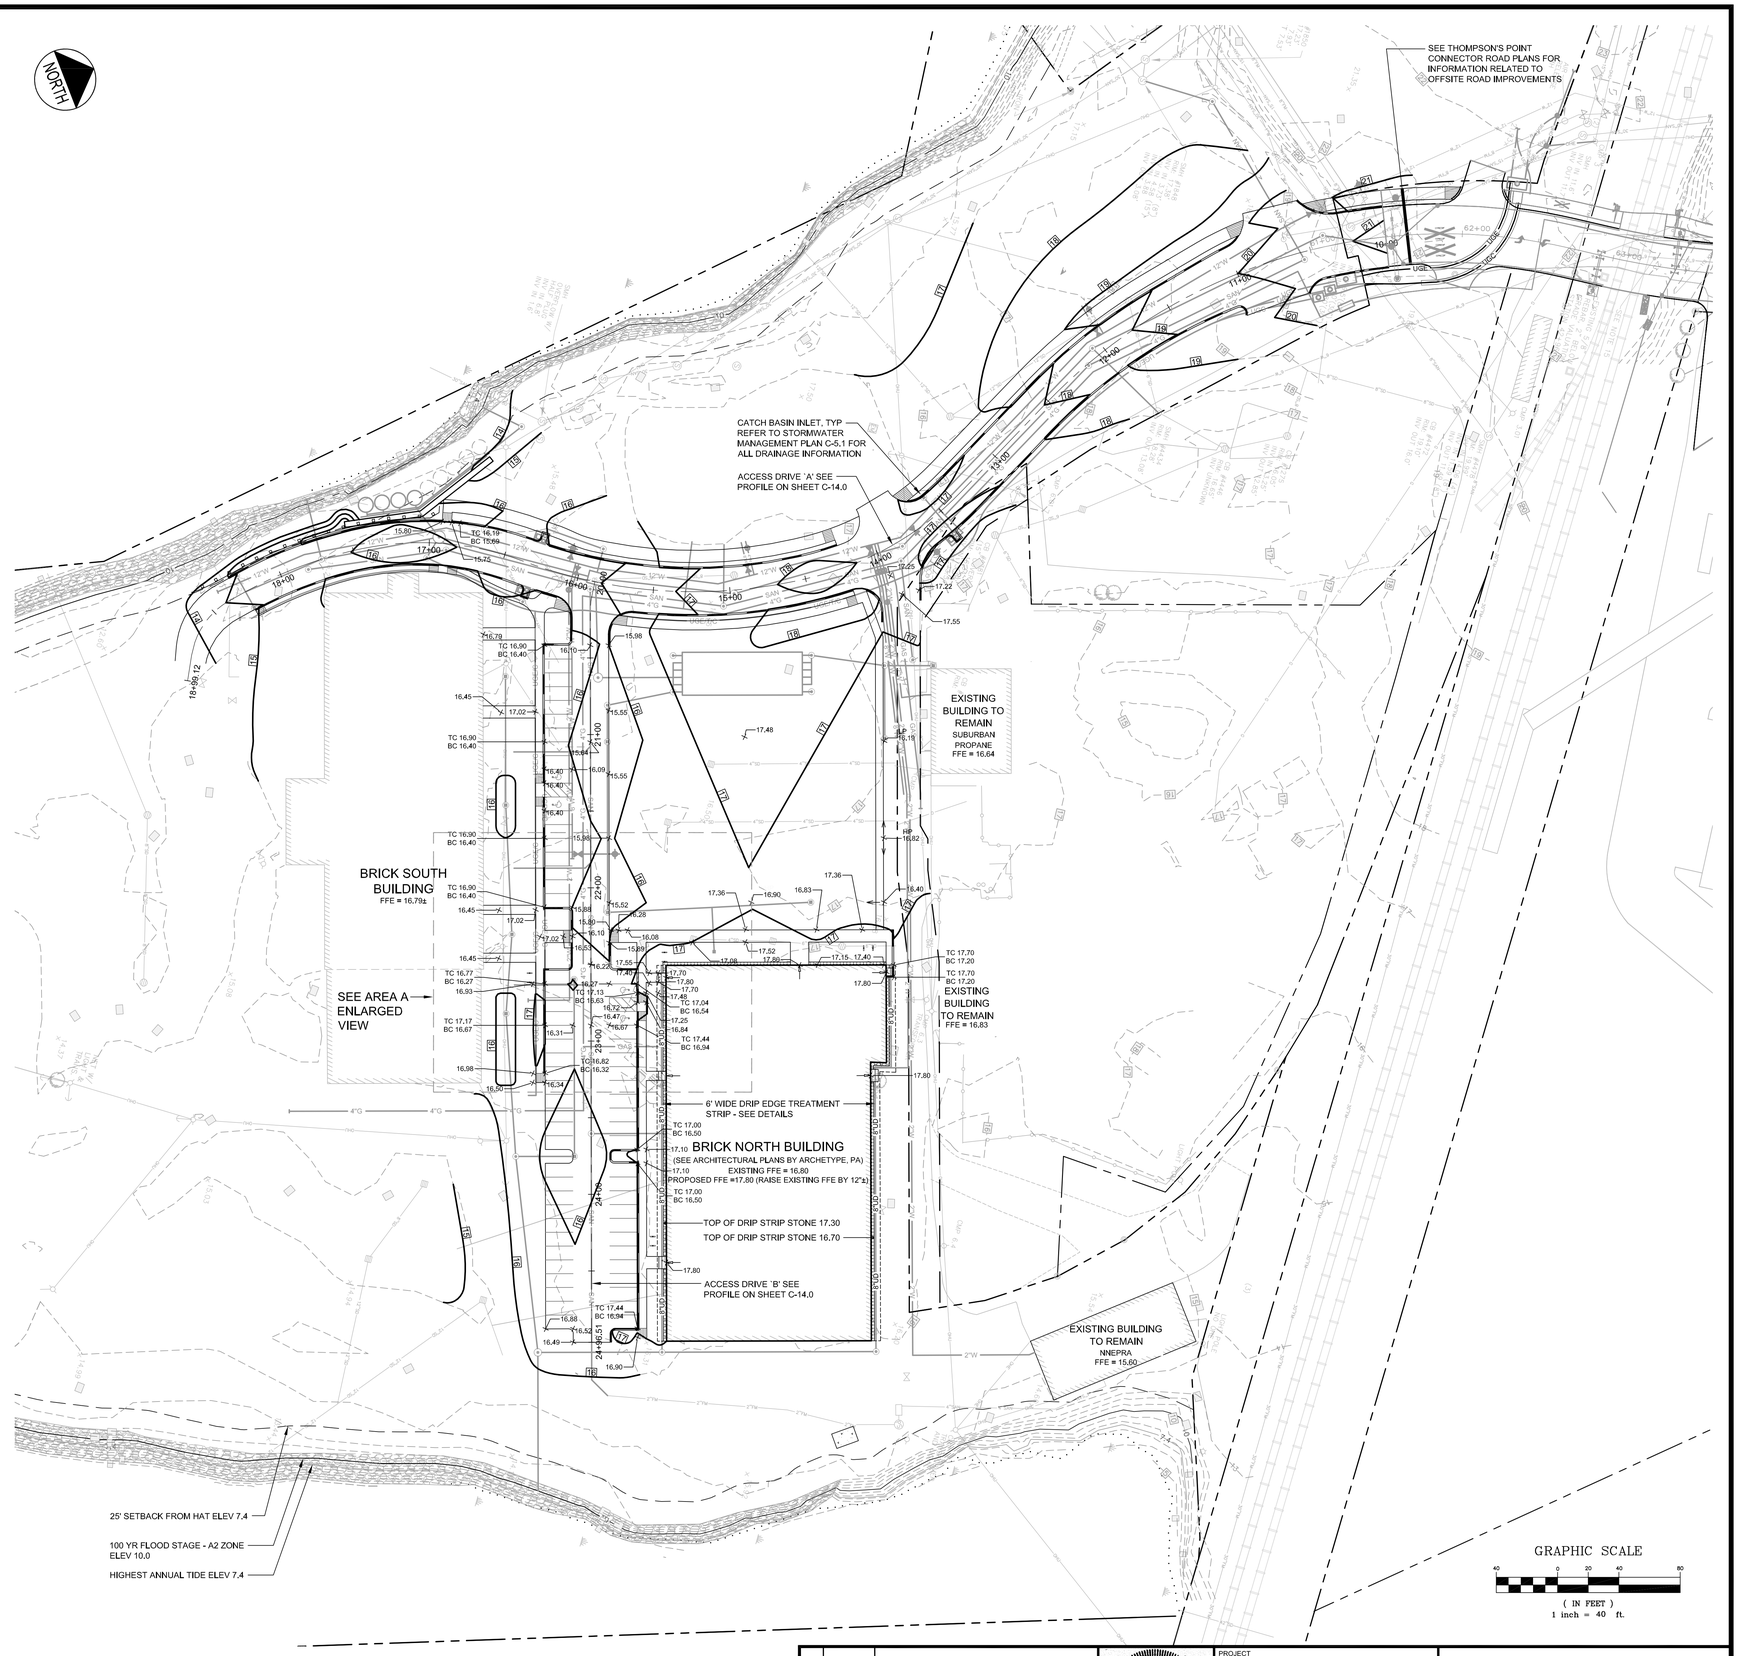

PRELIMINARY - NOT FOR CONSTRUCTION

REV	DATE	DESCRIPTION
4	12.01.14	FINAL PHASE 1A SITE PLAN SUBMITTED TO CITY
3	09.10.14	REV. PER INTERNAL REVIEW
2	07.29.14	REVISED PHASE 1A SITE PLAN SUBMITTED TO CITY
1	06.30.14	AMENDED PHASE 1A SITE PLAN SUBMITTED TO CITY

REVISIONS

STATE OF MAINE — BO KENNEDY No. 11994 — LICENSED — PROFESSIONAL ENGINEER

P.E. BO KENNEDY
LIC. #11994

PROJECT: BRICK NORTH BUILDING AT THE FOREFRONT AT THOMPSON'S POINT

SHEET TITLE: STAND ALONE BRICK NORTH GRADING PLAN

CLIENT: FOREFRONT PARTNERS I, LP

FST — FAY, SPOFFORD & THORNDIKE
ENGINEERS · PLANNERS · SCIENTISTS
778 MAIN ST, SUITE 8, SOUTH PORTLAND, ME 04106

DRAWN:	DED	DATE:	JUNE 2014
DESIGNED:		SCALE:	1"=40'
CHECKED:		JOB NO:	2982.05
FILE NAME:			
SHEET			C-5.0

CITY OF PORTLAND
APPROVED SITE PLAN
Subject to Conditions of Approval and Standard Conditions

DATE OF APPROVAL: Dec 4, 2014
PLANNER: Christine Grimando
PROJECT NO.: 2014-120

R:\2982.05 Amended Site Plan Part II\Cadd\Permit Set\dwg\BRICK NORTH - Amended2982.05-BN GRADING.dwg davis_d 12/1/2014 3:23 PM