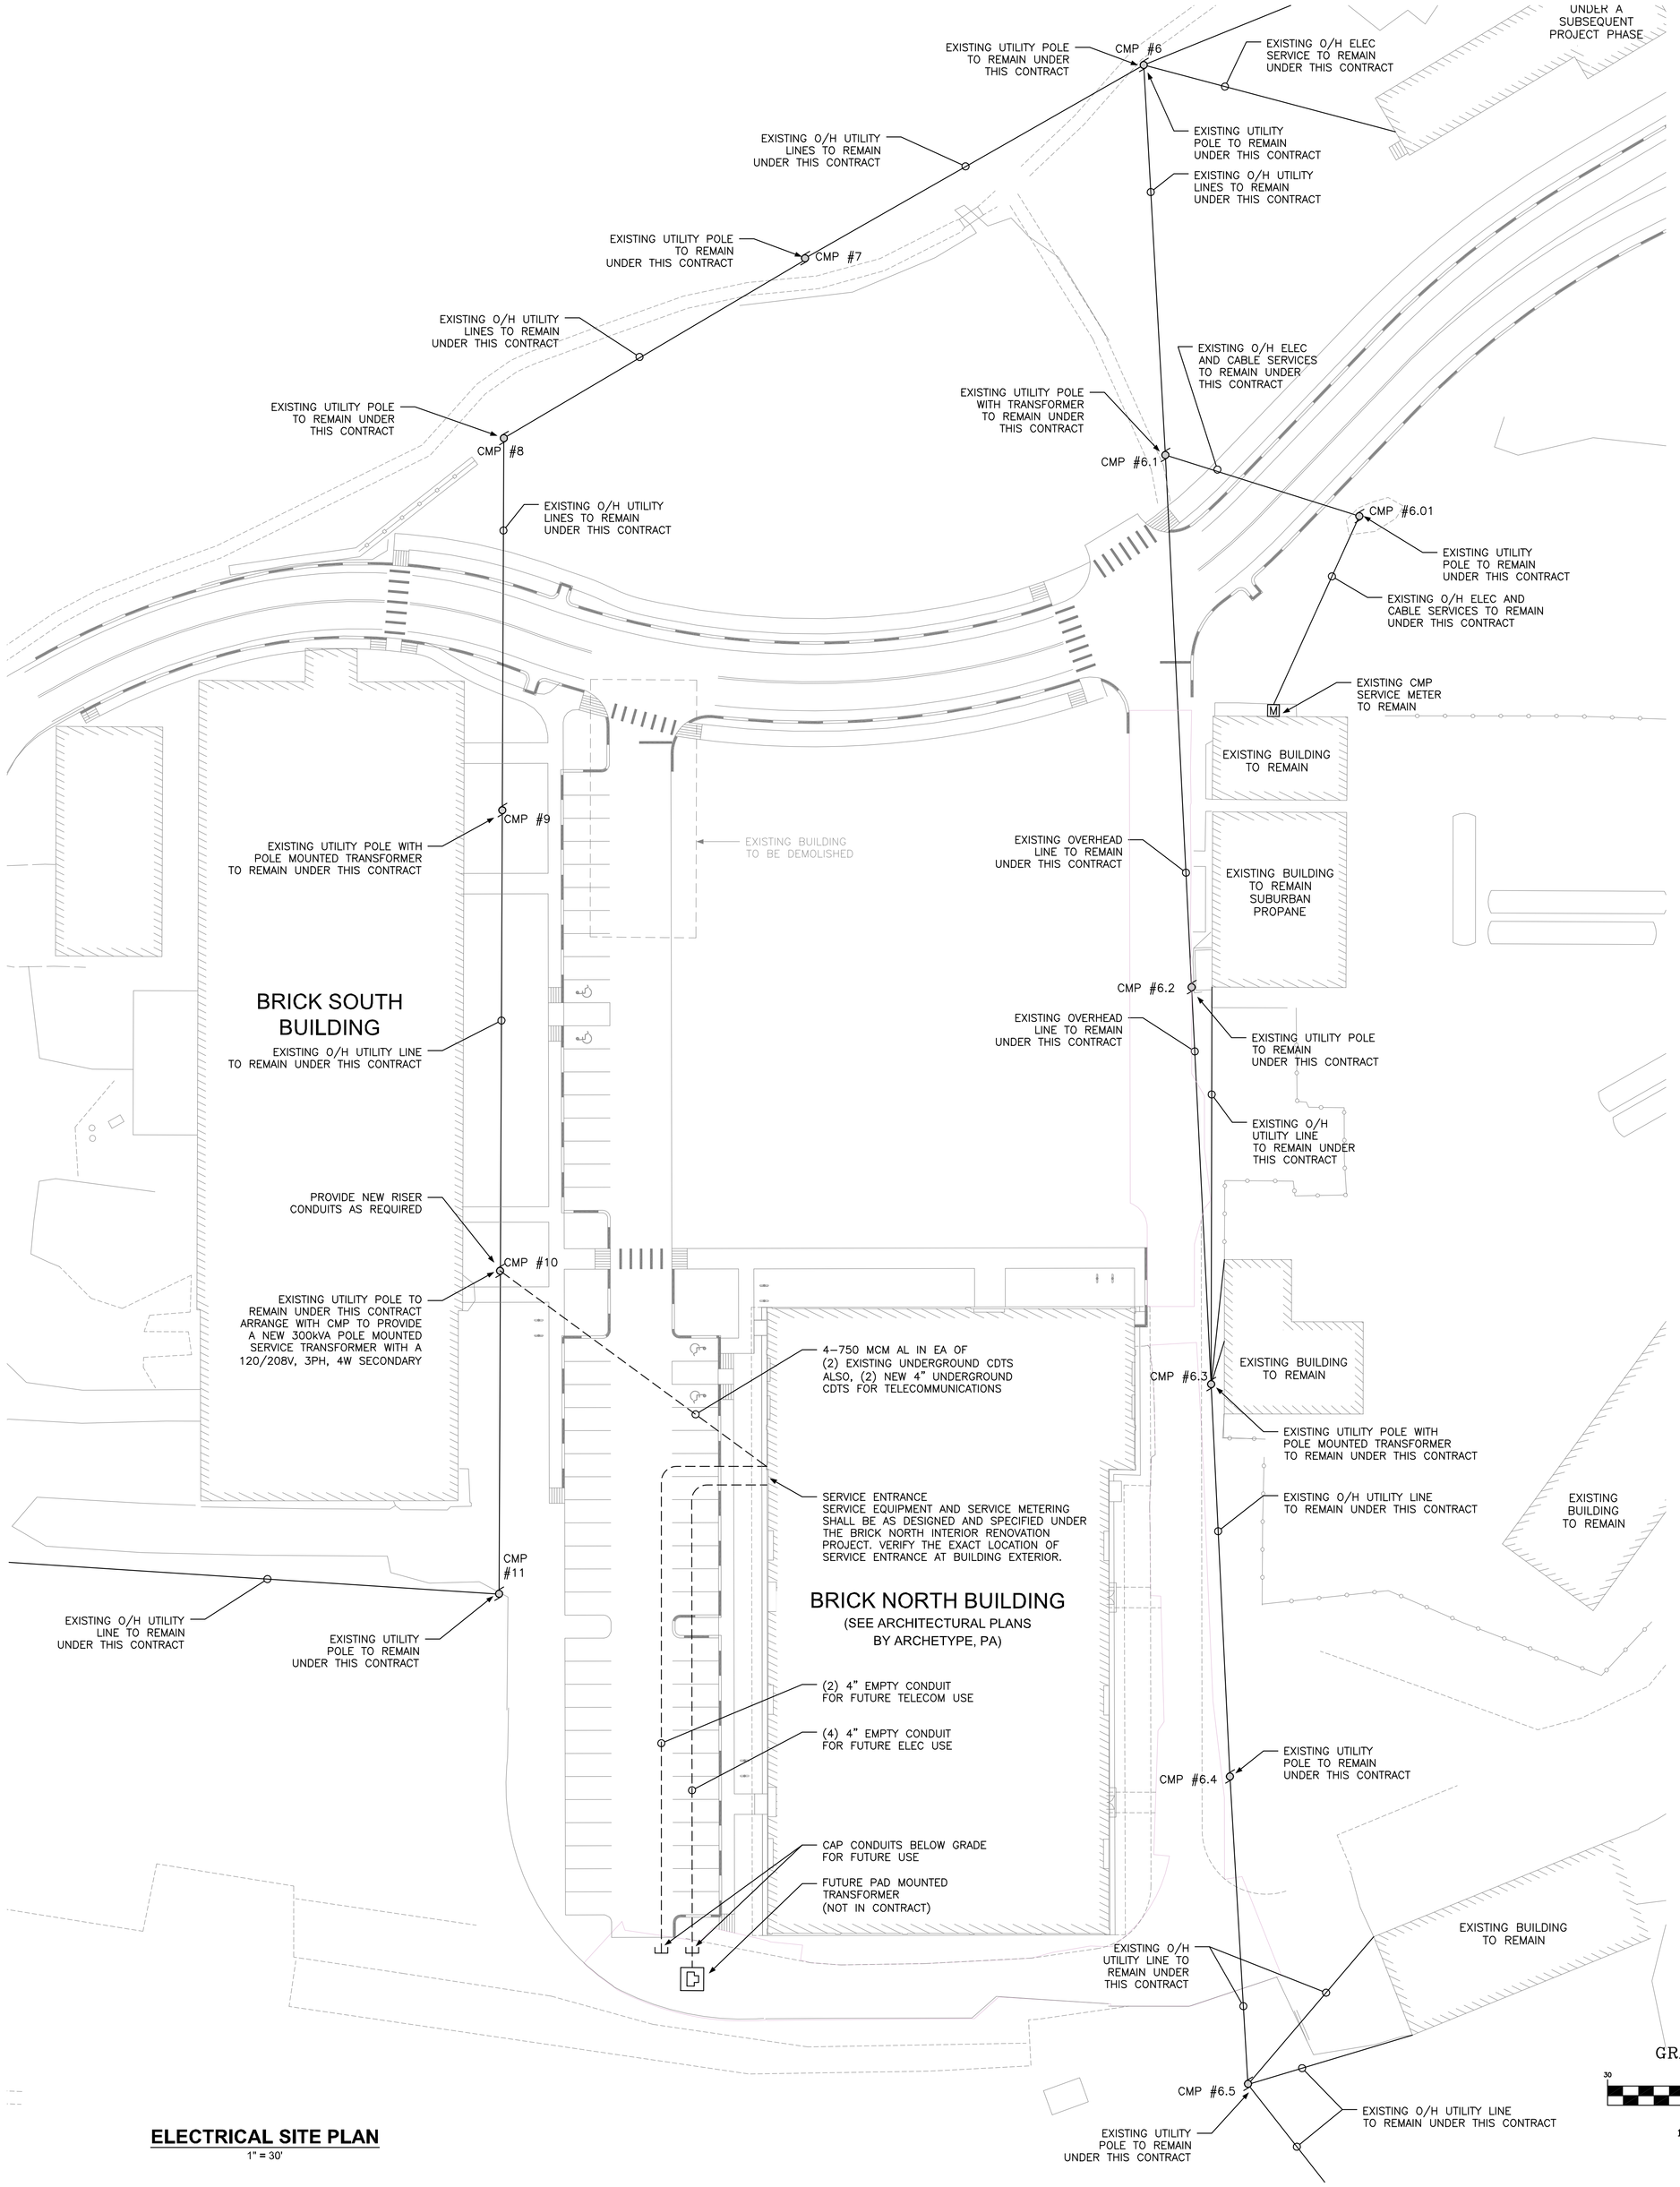

ELECTRICAL SITE PLAN

1" = 30'

CITY OF PORTLAND APPROVED SITE PLAN
Subject to Conditions of Approval
DATE of APPROVAL Dec. 4, 2014
PLANNER Christine Grimando
PROJECT NO. 2014-120

REV	DATE	DESCRIPTION
3	08.06.14	SUBMITTED FOR BRICK NORTH TEMP SERVICE
2	07.24.14	SUBMITTED FOR UTILITY COMPANY REVIEW
1	07.01.14	SUBMITTED FOR CLIENT REVIEW

REVISIONS

STATE OF MAINE LAWRENCE E. BARTLETT No. 7928 LICENSED PROFESSIONAL ENGINEER
Lawrence E. Bartlett 8/6/14
L. BARTLETT
LIC. #7928

PROJECT
BRICK NORTH BUILDING AT THE FOREFRONT AT THOMPSON'S POINT

SHEET TITLE
ELECTRICAL SITE PLAN

CLIENT
FOREFRONT PARTNERS I, LP

FST
FAY, SPOFFORD & THORNDIKE
ENGINEERS · PLANNERS · SCIENTISTS
778 MAIN ST, SUITE 8, SOUTH PORTLAND, ME 04106

DRAWN:	JLC	DATE:	07/01/2014
DESIGNED:	LEB	SCALE:	1" = 30'-0"
CHECKED:	LEB	JOB NO.	2982.05
FILE NAME:			
SHEET E1.2			

Bartlett Design
LIGHTING & ELECTRICAL ENGINEERING
942 WASHINGTON STREET, BATH, ME 04530
TEL (207) 443-5447 FAX (207) 443-5560

C:\2013 Projects\13-0050\Working Drawings\08-05-14\1350 E1.2.dwg jessica 8/6/2014 1:43 PM